



JAN 24 2018

HUDSON PLACE 1

DRAWING LIST

SHEET NO	SHEET NAME
A000	COVER SHEET
A001	PROJECT DATA
A002	OVER THE ANALYSIS
A003	SKYLINE ANALYSIS
A004	SCISSOR UP VIEWS
A005	CONTEXT PLAN AND PHOTO STRIP
A006	CONTEXT ELEVATIONS
A007	SHADOW STUDY FOR SUMMER SOLSTICE
A008	(SHADOW STUDY - SPRING EQUINOX)
A009	AVERAGE GRADE CALCULATION
A010	FLY OVERLAY 1-10
A011	FLY OVERLAY 1-21 MECH. ROOF
A101	SURVEY PLAN
A102	SITE PLAN
A103	PARKING ACCESS DIAGRAM
A104	PA PARKING PLAN
A105	PB PARKING PLAN
A106	PC PARKING PLAN
A107	PD PARKING PLAN
A201	LEVEL 1 - MAIN
A202	LEVEL 2
A203	LEVEL 3 - AMENITY
A204	LEVEL 4 - 2ND
A205	LEVEL 5 - 2ND
A210	LEVEL 21 - 24
A212	LEVEL 25 - PH
A213	MECH. ROOF DECK PLAN
A301	ELEVATOR MCH. ROOM & TOP ROOF PLAN
A310	NORTH ELEVATION
A320	SOUTH ELEVATION
A330	EAST ELEVATION
A340	WEST ELEVATION
A401	SECTION 1
A402	SECTION 2
A403	SECTION 3
A500	SECTION 100

Dayton Heat Set

Revision Schedule		
Rev #	Date	Description
1	2017-07-12	DP SUBMISSION
2	2017-09-29	DP RESUBMISSION
3	2018-01-10	DP RESUBMISSION

RAFI ARCHITECTS INC



604.688.3655

F A 2

604 688 3522

rol@roliaarchitects.com

www.rajeevarchitects.com

10.1016/j.trechp.2015.05.001

S U I T E O N E

1600 HOWE ST

VANCOUVER BC

V6Z 2L9 CANADA

Client  TOWNLINE

HUDSON PLACE 1,
777 Herald Street,
VICTORIA, B.C.

Drawing Title
COVER SHEET

Date 01/08/2018	Project No 15-37-1
Scale 1:1000	Drawing No A0.00
Drawn By Author	
File name	

Received
City of Victoria

JAN 24 2018

Planning & Development Department
Community Planning Division



BLANSHARD STREET & HERALD STREET AT DUSK

PROJECT DATA			
		EXISTING ZONING	HUDSON PLACE 1
			NOTES
ZONING	CA-59	CA-59 (DA-3)	
SITE AREA (m2)	4482.942m2	2111.69 m2 *	* AS PER PROPOSED SUBDIVISION
SITE COVERAGE %	N/A	N/A	
TOTAL FLOOR AREA	33487.576 m2	15746.31m2	
FLOOR SPACE RATIO	7.47 : 1	7.465 : 1 *	* TOTAL FSR PENDING PH2
HEIGHT OF BUILDING (m)	72 m MAX.	71.9 m	AVERAGE GRADE ELEVATION @ 20.82 m
NUMBER OF STORIES	24	26	* HEIGHT VARIANCE REQ'D FOR ROOF DECK
SETBACKS	FRONT	0 m	0 m (Herald St.) *
	REAR	0 m	5.9 m (SOUTH)
	SIDE	0 / 4.5 m	N/A (EAST)
	SIDE	0 / 4.5 m	6.23 m (WEST)
OFF STREET PARKING		302 TOTAL SPACES PROVIDED	
BICYCLE PARKING		182 PROVIDED 5 PROVIDED	
RESIDENTIAL UNITS		176 TOTAL	
COMMERCIAL SPACE		1 CRU (165.68m2)	

Copyright Reserved
This plan and design are used in all times, complete the exclusive property of the architect and cannot be copied or reproduced without written consent. Wherever the architect's name is used, it shall be understood that the architect is not responsible for any errors or omissions on the job and no office shall be held responsible for any errors or omissions on the job.

Drawing Name Data

Revision Schedule		
Rev #	Date	Description
1	2017-07-12	OPTIMIZATION
2	2017-09-29	REVISION
3	2018-01-18	REVISION

RAFI ARCHITECTS INC.



TEL 604.688.3655
FAX 604.688.3522
EMAIL raf@rafiarchitects.com
WWW rafarchitects.com

SUITE ONE
1600 HOWE ST
VANCOUVER, BC
V6Z 2Y9 CANADA

Client TOWNLINE

Project HUDSON PLACE 1,
777 Herald Street,
VICTORIA, B.C.

Drawing Title PROJECT DATA

Date 01/01/2018	Project No 15-37-1
Scale 1:1000	Drawing No A0.01
Drawn By	
Author	
File Name	Rev

Received
City of Victoria

JAN 24 2018


Planning & Development Department
Community Planning Division

Copyright Reserved
This plan and design are and all rights reserved
the exclusive property of the architect and
cannot be used or reproduced without written
consent. Further dimensions shall have
precedence over stated dimensions. Contractors
shall verify and be responsible for all dimensions
and materials on the job and this office shall be
released of any liability from the dimensions and
conditions shown on the drawing.


Drawing Issue Date

Revision Schedule

Rev #	Date	Description
1	2017-07-12	OP - PRELIMINARY
2	2017-09-29	OP - SUBMITTAL
3	2018-01-19	OP - SUBMITTAL

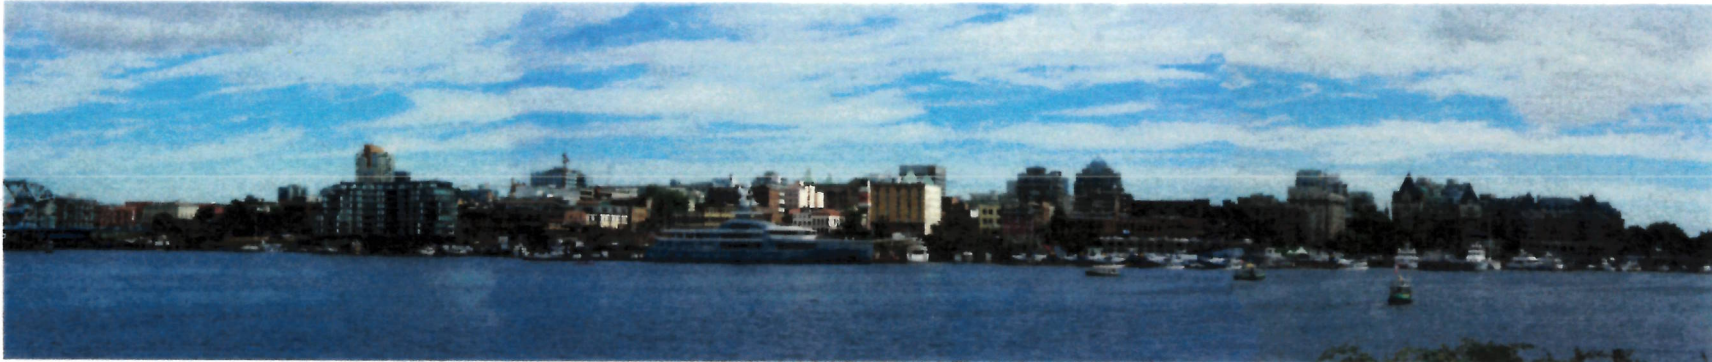

LAUREL POINT

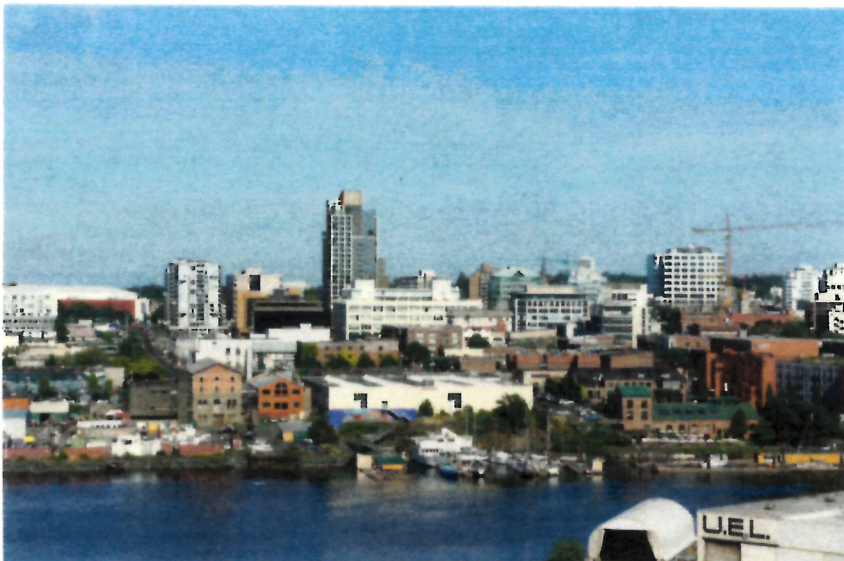

FROM VIC WEST (DOCKSIDE GREEN)



BAY STREET

RAFI ARCHITECTS INC.



Tel: 604.688.3655
Fax: 604.688.3527
Email: info@rafiarchitects.com
www.rafiarchitects.com

SUITE ONE
1600 HOWE ST
VANCOUVER BC
V6Z 2I9 CANADA

TOWNLINE

Project
HUDSON PLACE 1,
777 Herald Street,
VICTORIA, B.C.

Project Title
SKYLINE ANALYSIS

Date	Project No
01/02/2018	15-37-1
Scale	Projecting No
	A0.02
Drawn By	
Author	
File name	Rev

Received
City of Victoria

JAN 24 2018

Planning & Development Department
Community Planning Division

Copyright Reserved
This plan and design are and at all times remain the exclusive property of the architect & designer and cannot be used or reproduced without written consent. Where dimensions shall not be provided, the architect & designer shall be responsible for all dimensions and conditions on the job and this shall be voided if any variations from the architect's and conditions shown on the drawing.


Drawing Issue Date

Revision Schedule

Rev #	Date	Description
1	2017-09-29	TOP PRELIMINARY
2	2018-01-19	TOP PRELIMINARY




FROM VIC WEST NIGHT VIEW

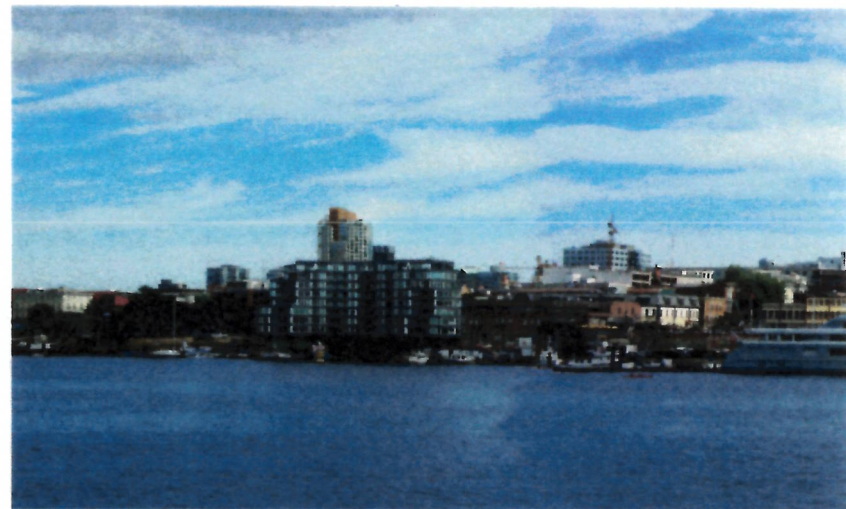

SEGMENT OF LAUREL POINT PANORAMA



NORTH PARK AT QUADRA

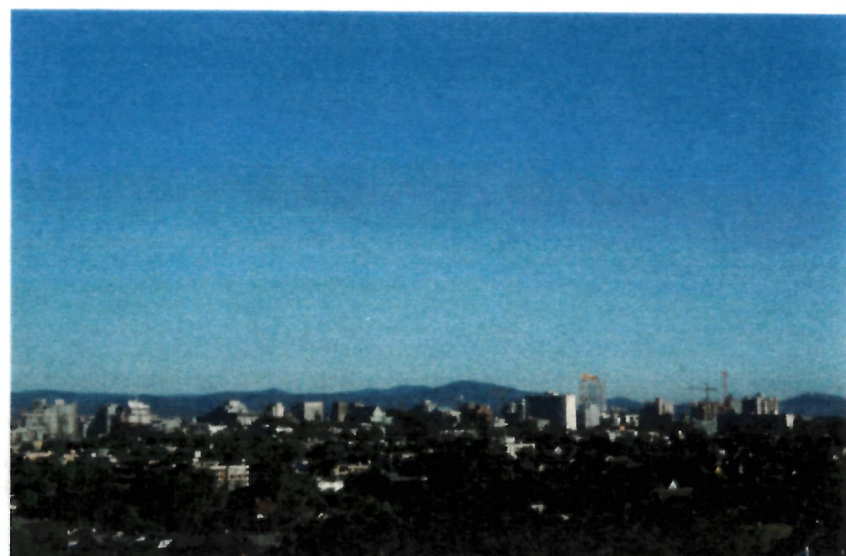

MOSS ROCK

RAIFI ARCHITECTS INC.



TEL 604.688.3655
FAX 604.688.3522
info@raifiarchitects.com
www.raifiarchitects.com

SUITE ONE
1600 HOWE ST
VANCOUVER BC
V6Z 2L9 CANADA

Client
TOWNLINE

Project
HUDSON PLACE 1,
777 Herald Street,
VICTORIA, B.C.

Project Title
SKYLINE ANALYSIS

Date	15-37-1
Scale	1:2000
Drawn By	A0.03
Author	
File Name	Rev

JAN 24 2018

Planning & Development Department
Community Planning Division



CARRIAGEWAY & HERALD STREET



CARRIAGEWAY TO UPPER PLAZA



HERALD STREET AT CARRIAGEWAY



OUTDOOR AMENITY AND UPPER PLAZA

Copyright Reserved
This plan and design are and all rights reserved remain the exclusive property of the architect and shall not be used or reproduced without written consent. While drawings shall have no legal status, they shall be used for reference only and shall not be relied upon for construction. Contractors and owners on the job and in the office shall be responsible for any errors or omissions and shall be liable for any damages or losses resulting therefrom.

Drawing Issue Date

Revision Schedule

Rev #	Date	Description
1	2017-09-29	OP RESUBMISSION
2	2018-01-19	OP RESUBMISSION

RAFI ARCHITECTS INC.



TEL 604.680.3655
FAX 604.680.3522
info@rafiarchitects.com
www.rafiarchitects.com
SUITE ONE
1600 HOWE ST
VANCOUVER BC
V6Z 2L9 CANADA

TOWNLIN

Project
HUDSON PLACE 1,
777 Herald Street,
VICTORIA, B.C.

Drawing Title
CLOSE UP VIEWS

Drawn By	Project No
Scale	15-37-1
Drawn By	Drawn No
File name	A0.04
	Rev

Received
City of Victoria

JAN 24 2018


Planning Department
Community Planning Division

Copyright Reserved
This plan and design are, and at all times, remain the exclusive property of the architect/designer and cannot be used or reproduced without written consent. The architect/designer shall have precedence over other design professionals. Contractors shall verify and be responsible for all dimensions and conditions on the job and this office shall be relieved of any obligations from the dimensions and conditions shown on the drawing.

Drawing Issue Date

Revision Schedule

Rev #	Date	Description
1	2017-07-12	CP 11 (MPPS) Rev
2	2017-09-29	CP 11 (MPPS) Rev
3	2018-01-19	CP 11 (MPPS) Rev

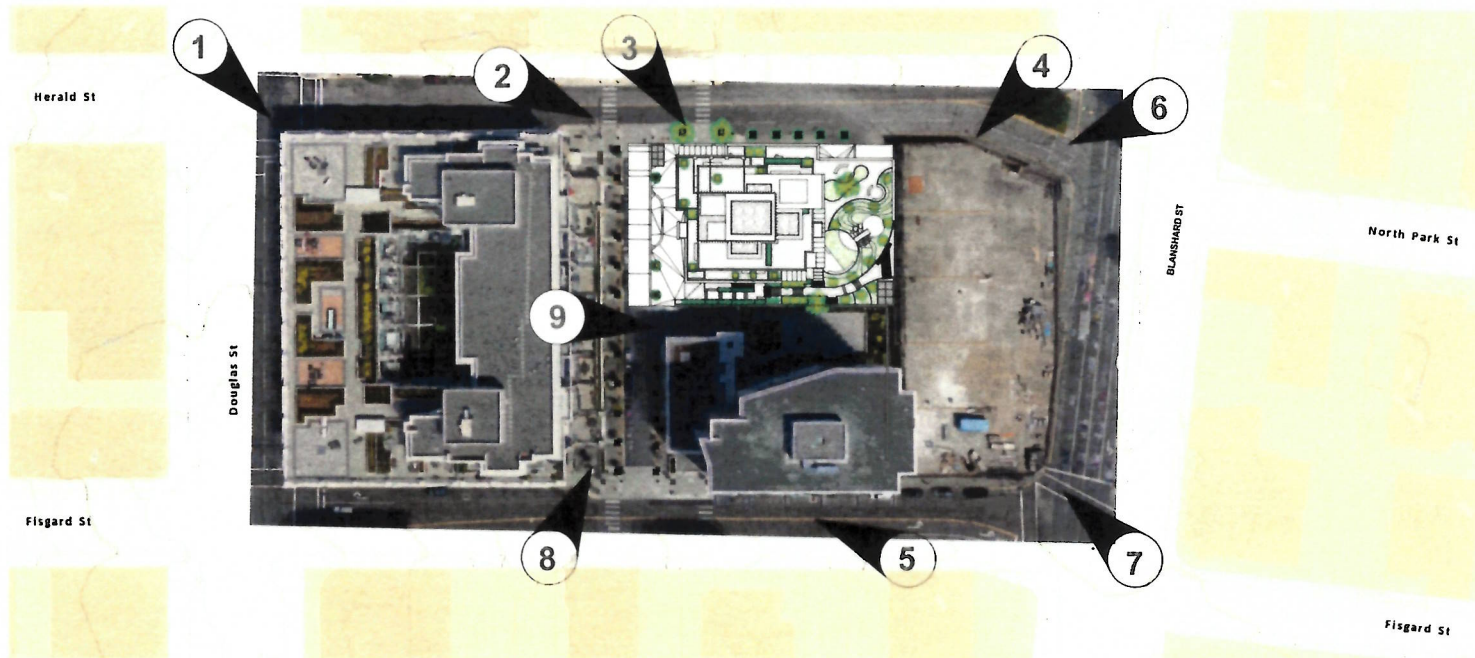

RAFI ARCHITECTS INC.



TEL
604.688.3655
FAX
604.688.3522
EMAIL
rafi@rafiarchitects.com
WWW
rafiarchitects.com

SUITE ONE
1600 HOWE ST
VANCOUVER BC
V6Z 2I9 CANADA

Client
TOWNLINE

Board
HUDSON PLACE 1,
777 Herald Street,
VICTORIA, B.C.

Project Title
CONTEXT PLAN
AND PHOTO STRIP

Date 01/25/2018	Project No 19-37-1
Scale 1:500	Drawing No A0.05
Drawn By Author	Rev



Received
City of Victoria

JAN 24 2018

Planning - Development Department
Community Planning Division

Copyright Reserved
This plan and design are, and all rights remain, the exclusive property of the architect. No part of this plan and design may be reproduced or transmitted in any form or by any means, electronic, mechanical, photocopying, recording, or by any information storage and retrieval system, without the prior written permission of the architect.


Drawing Issue Date

Revision Schedule

Rev #	Date	Description
1	2017-09-29	FOR REVIEW
2	2018-01-18	FOR REVIEW




① NORTH CONTEXT ELEVATION
1:500

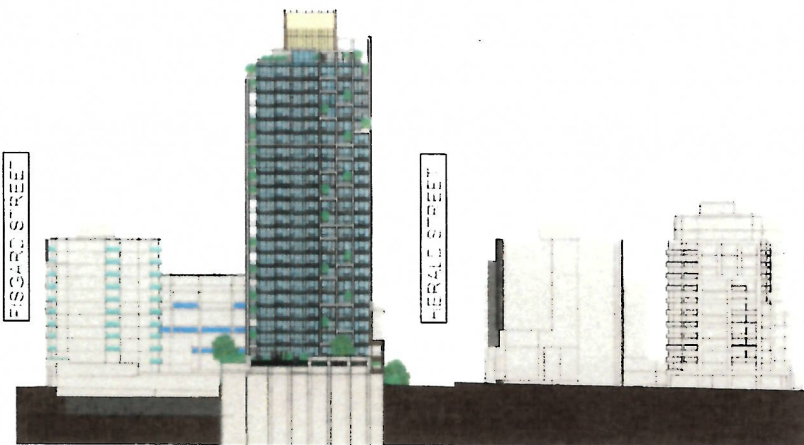

② EAST CONTEXT ELEVATION
1:500



③ SOUTH CONTEXT ELEVATION
1:500

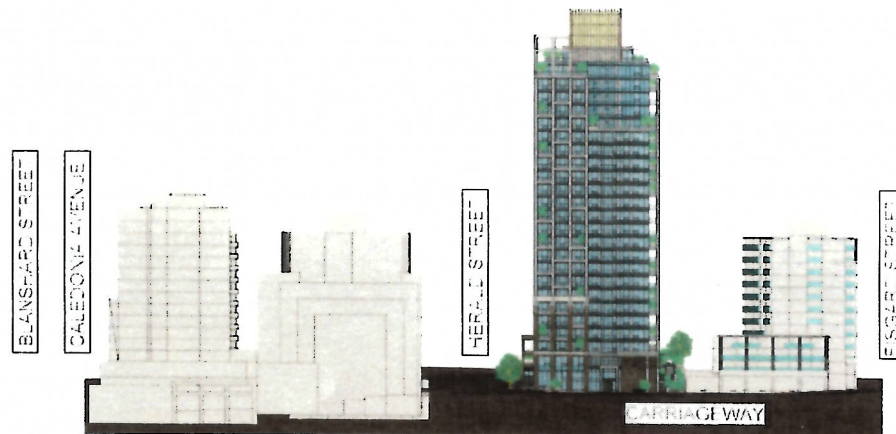

④ WEST CONTEXT ELEVATION
1:500

RAFI ARCHITECTS INC.



TEL 604 688-3655
FAX 604 688-3522
EMAIL rafia@rafiarchitects.com
WWW rafiaarchitects.com

SUITE ONE
1600 HOWE ST
VANCOUVER BC
V6Z 2L9 CANADA

Client
TOWNLINE

Project
HUDSON PLACE 1,
777 Herald Street,
VICTORIA, B.C.

Drawing Title
CONTEXT
ELEVATIONS

Date 01/24/2018	Project No 15-37-1
Scale 1:500	Drawing No A0.06
Drawn By Author	Rev
File name	

Received
City of Victoria

JAN 24 2018

Planning & Development Department
Community Planning Division



Copyright Reserved
This plan and design are, and all in them remain, the exclusive property of the architect. Designs and cannot be used or reproduced without written consent. Other dimensions shall have precedence over scaled dimensions. Changes shall only be made and be responsible for all dimensions and conditions on the job and this office shall be informed of any variation from the dimensions and conditions shown on the drawing.

Drawing Issue Date

Revision Schedule

Rev#	Date	Description
1	2017-07-12	OP PRELIMINARY
2	2017-09-29	OP PRELIMINARY
3	2018-01-19	OP PRELIMINARY

RAFI ARCHITECTS INC.



Tel: 604.688.3655
Fax: 604.688.3522
Email: info@rafiarchitects.com
www.rafiarchitects.com

SUITE ONE
1600 HOWE ST
VANCOUVER BC
V6Z 2L9 CANADA

Client
TOWNLINE


Project
HUDSON PLACE 1,
777 Herald Street,
VICTORIA, B.C.

Drawing Title
SHADOW STUDY
SUMMER SOLSTICE

Date 01/02/2018	Project No 15-37-1
Scale 1:600	Drawing No A0.07
Drawn By Author	Rev
For name	




SUMMER SOLSTICE - JUNE 22 - 10:00AM

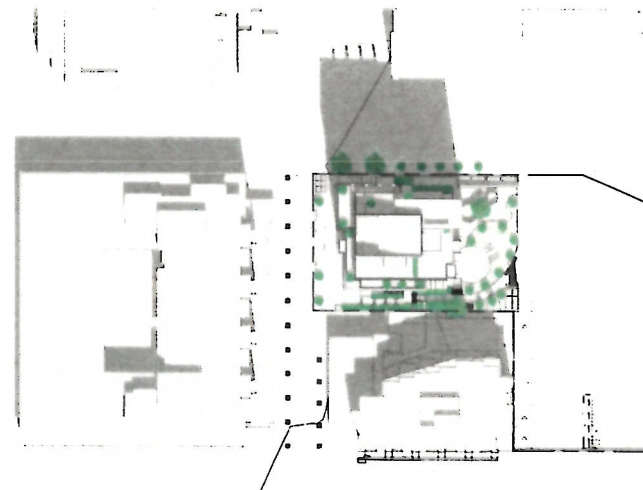

SUMMER SOLSTICE - JUNE 22 - 12:00PM



SUMMER SOLSTICE - JUNE 22 - 2:00PM

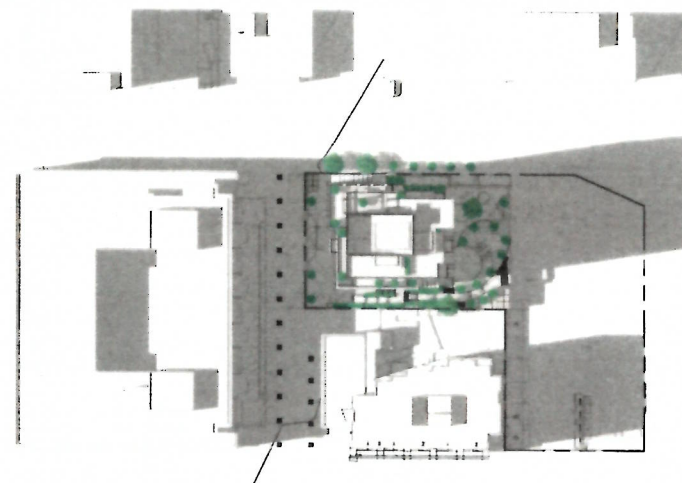

SUMMER SOLSTICE - JUNE 22 - 4:00PM

Received
City of Victoria

JAN 24 2018


Plann. Community Planning Division




SPRING EQUINOX - MARCH 21 - 10:00AM



SPRING EQUINOX - MARCH 21 - 12:00PM

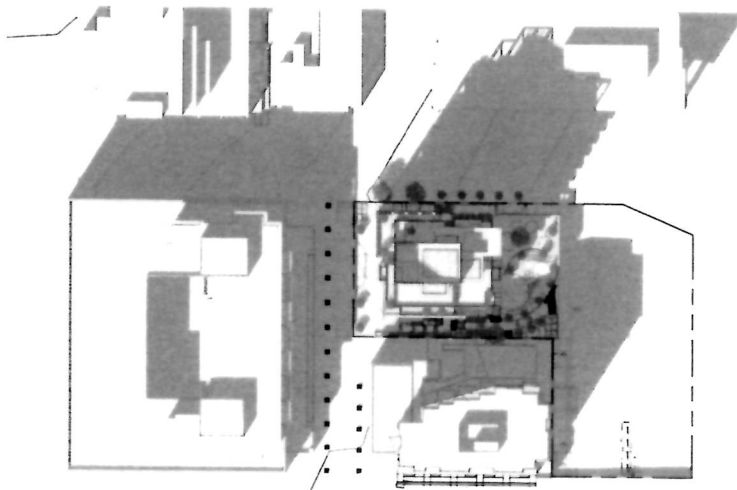

SPRING EQUINOX - MARCH 21 - 2:00PM

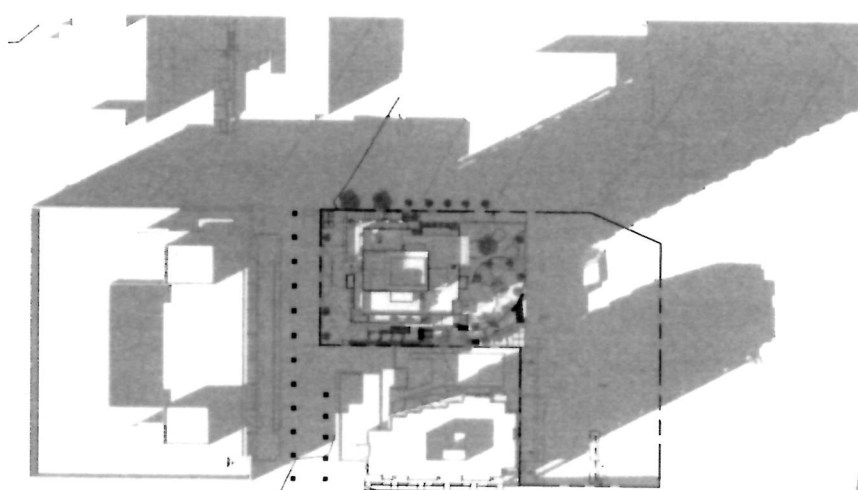

SPRING EQUINOX - MARCH 21 - 4:00PM

Copyright Reserved
This plan and design are and at all times remain the exclusive property of the architect. No part of this plan or design may be used or reproduced without written consent. The architect shall not be responsible for any errors or omissions in the plan or design, and the client shall be responsible for any variations from the dimensions and conditions shown on the drawing.

Drawing Issue Date

Revision Schedule		
Rev #	Date	Description
1	2017-07-12	DP SUBMISSION
2	2017-09-20	DP RESUBMISSION
3	2018-01-19	DP RESUBMISSION

RAFI ARCHITECTS INC.

TEL: 604 688 3655
FAX: 604 688 3522
EMAIL: rafia@rafiaarchitects.com
WWW: rafiaarchitects.com

SUITE ONE
1600 HOWE ST
VANCOUVER BC
V6Z 2L9 CANADA

Client: **TOWNLINE**

Project: **HUDSON PLACE 1, 777 Herald Street, VICTORIA, B.C.**

Drawing Title: **SHADOW STUDY SPRING EQUINOX**

Date: 15-37-1	Project No: A0.08
Scale: 1:600	Drawn By: [Blank]
Drawn By: [Blank]	Author: [Blank]
File Name: [Blank]	Rev: [Blank]

Received

City of Victoria

JAN 24 2018

Plann. Development Department
Community Planning Division



Copyright Reserved
This plan and design are the property of the architect and are not to be reproduced without written consent. All rights reserved. The architect shall verify and be responsible for all dimensions and conditions on the site and the owner shall be notified of any variation from the dimensions and conditions shown on the drawing.

Drawing Issue Date

Revision Schedule

Rev #	Date	Description
1	2017-07-12	For City Council
2	2017-09-29	For City Council
3	2018-01-19	For City Council

RAI ARCHITECTS INC.



TEL 604 688 3655
FAX 604 688 3522
EMAIL info@raichitects.com
www.raichitects.com
SUITE ONE
1600 HOWE ST
VANCOUVER BC
V6Z 2L9 CANADA

Client


TOWNLINE

Project
HUDSON PLACE 1,
777 Herald Street,
VICTORIA, B.C.

Drawing Title
AVERAGE GRADE
CALCULATION

Date	Project No
01/03/2018	15-37-1
Scale	Drawing No
1:100	A0.09
Drawn By	Author
Rev	Rev

GRADE POINTS	AVERAGE OF POINTS	DISTANCE BETWEEN GRADE POINTS	TOTALS
A-B	20.30	10.86	220.36
B-C	20.50	2.57	52.60
C-D	21.12	20.63	435.64
D-E	21.84	3.02	66.00
E-F	22.05	7.87	173.60
F-G	22.16	8.30	183.93
G-H	21.83	32.49	709.26
H-I	21.10	18.61	392.67
I-J	20.75	5.47	113.54
J-K	19.68	11.57	234.19
K-L	19.68	2.28	44.92
L-M	19.68	1.45	27.90
M-N	19.68	6.69	131.63
N-O	19.68	2.38	46.87
O-P	19.68	3.93	77.40
P-Q	19.68	2.38	46.87
Q-R	19.68	2.54	49.94
R-S	19.68	2.40	47.22
S-T	19.89	12.03	239.25
T-A			
GRADE CALCULATION		20.82	

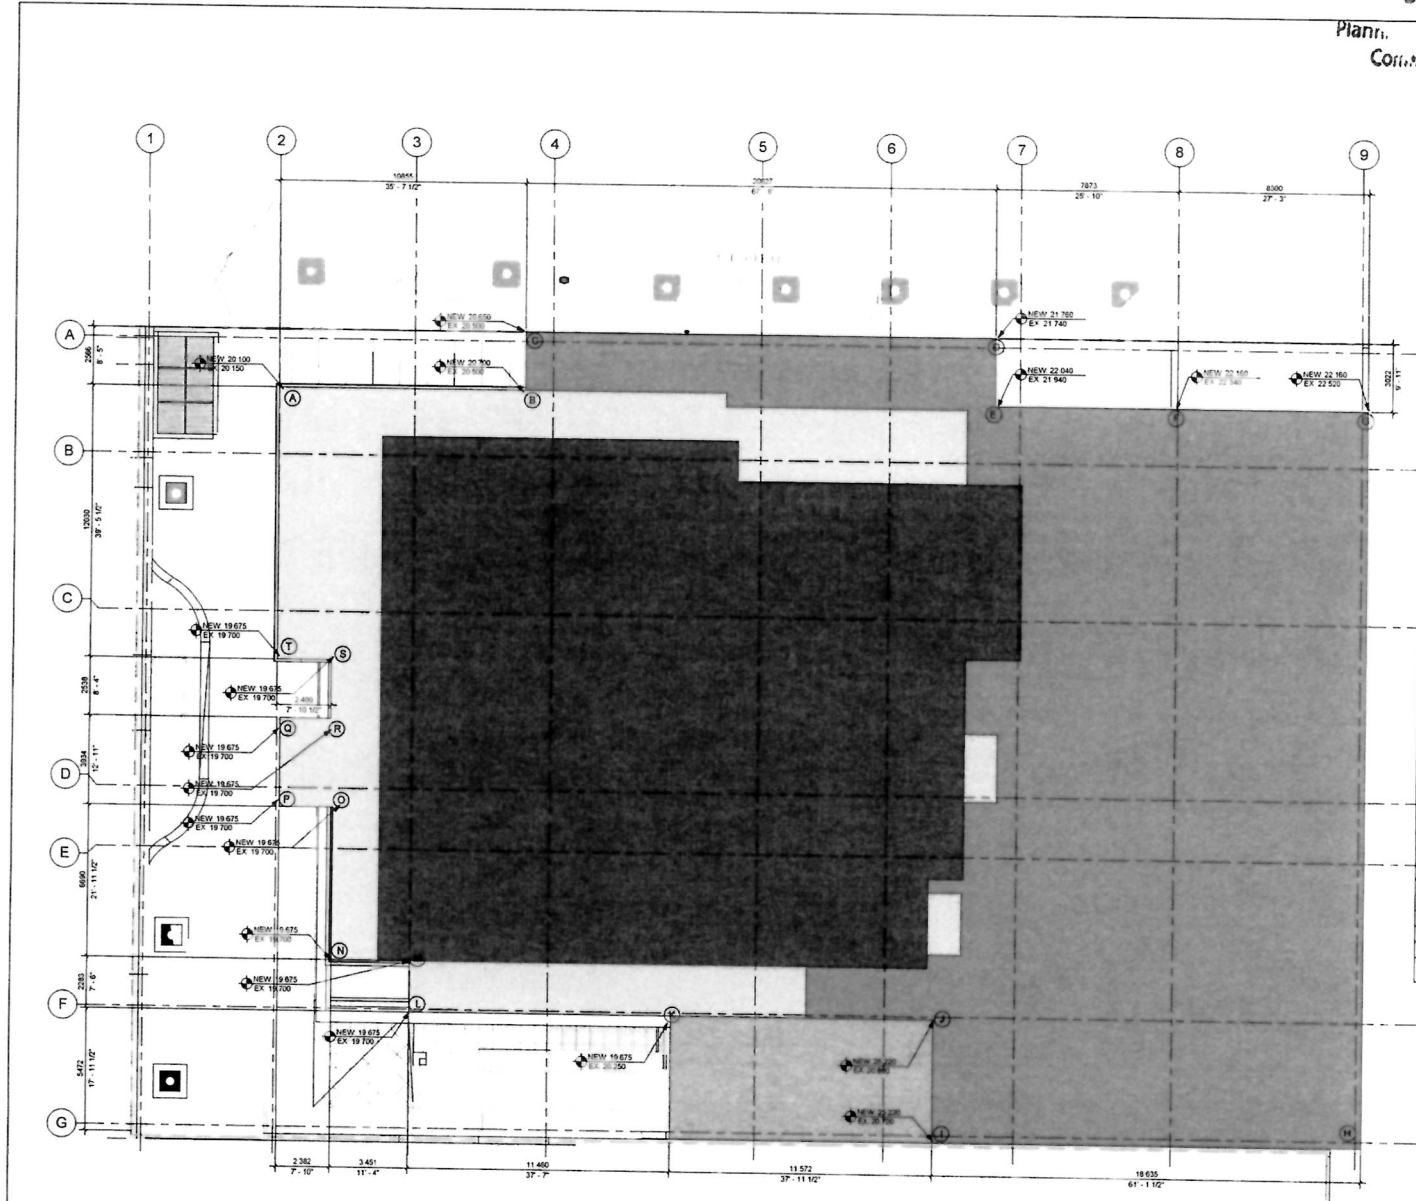

Received
City of Victoria

JAN 24 2018

Planning Development Department
Community Planning Division



Copyright Reserved
This plan and design are, and all of them, remain the exclusive property of the architect / designer and cannot be used or reproduced without written permission. Where dimensions shall have precedence over scaled dimensions. Contractors shall verify and be responsible for all dimensions and conditions on the job and the owner shall be returned of any variations from the dimensions and conditions shown on this drawing.

Drawing Issue Date

Revision Schedule

Rev #	Date	Description
1	2017-07-12	PRELIMINARY
2	2017-09-28	FOR REVIEW
3	2018-01-19	FOR PERMITS

RATIA ARCHITECTS INC.




TEL 604 688.3655
FAX 604 688.3522
EMAIL ratiaarchitects.com
WWW ratiaarchitects.com
SUITE ONE
1600 HOWE ST
VANCOUVER BC
V6Z 2L9 CANADA

TOWNLINE


Project
HUDSON PLACE 1,
777 Herald Street,
VICTORIA, B.C.

Owner
FAR OVERLAY
L1-L20


Date 01/05/2018	Project No. 15-37-1
Scale 1 : 200	Drawing No. A0.10
Drawn By Author	Rev
File name	

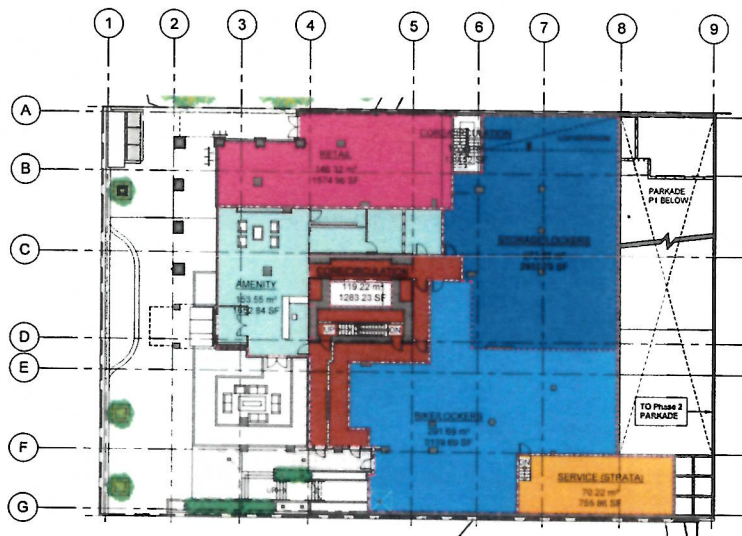


1 LEVEL 1
1 : 200

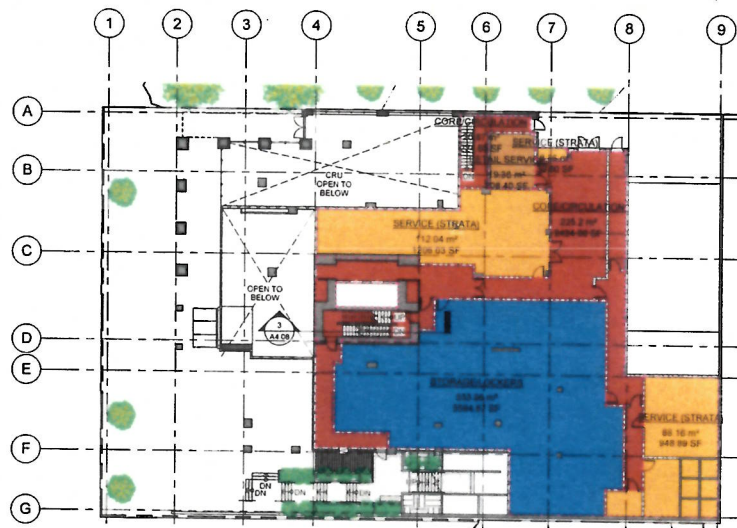

2 LEVEL 2
1 : 200

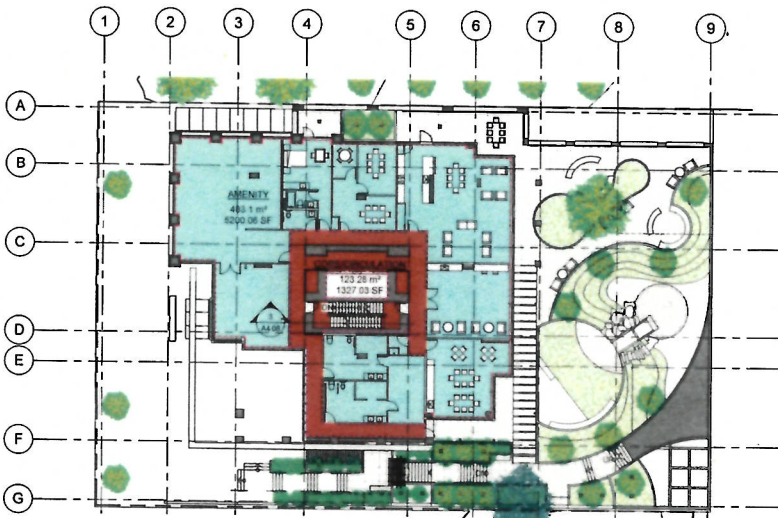

3 LEVEL 3
1 : 200

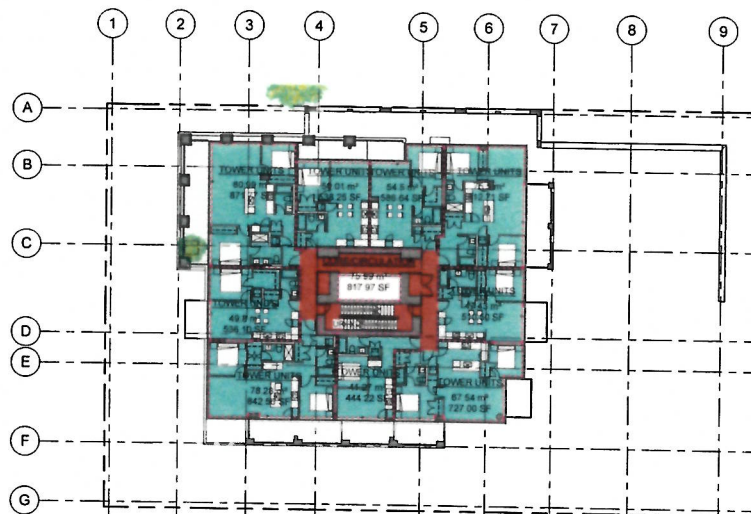

4 LEVEL 4-20
1 : 200

JAN 24 2018

Plan:
Community Planning Division




Copyright Reserved
This plan and design are and at all times remain the exclusive property of the architect/ designer and cannot be used or reproduced without written consent. Written dimensions shall have precedence over scaled dimensions. Contractors shall verify and be responsible for all dimensions and conditions on the job and the office shall be advised of any variations from the dimensions and conditions shown on the drawing.

Drawing Issue Date

Revision Schedule

Rev #	Date	Description
1	2017-03-12	CP PRELIMINARY
2	2017-09-20	CP PRELIMINARY
3	2018-01-19	CP PRELIMINARY

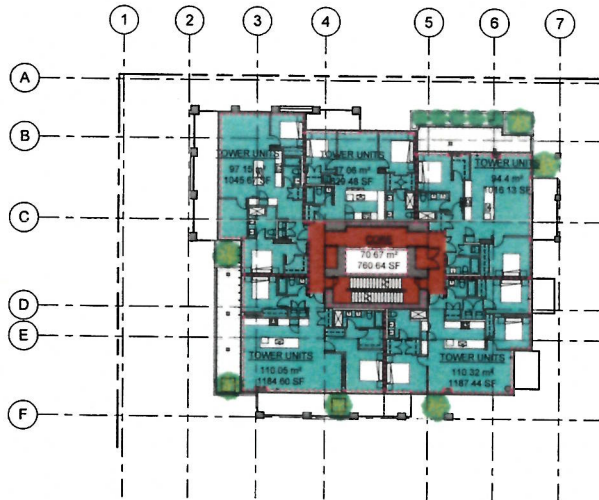

JAN 24 2018

Plat. _____
Community Planning Division

Copyright Reserved
This plan and design are, and at all times, remain the exclusive property of the architect / designer and cannot be used or reproduced without written consent. Written dimensions shall have precedence over stated dimensions. Contractors shall verify and be responsible for all dimensions and conditions on the job and this office shall be informed of any variations from the dimensions and conditions shown on the drawing.

Drawing Issue Date

Revision Schedule

Rev #	Date	Description
1	2017-07-12	DP SUBMISSION
2	2017-09-29	DP RESUBMISSION
3	2018-01-19	DP RESUBMISSION

RAFI ARCHITECTS INC.



TEL
604.688.3655
FAX
604.688.3522
EMAIL
rai@rafiarchitects.com
WWW
rafiarchitects.com

SUITE ONE
1600 HOWE ST
VANCOUVER BC
V6Z 2L9 CANADA

Client  TOWNLINE

HUDSON PLACE 1,
777 Herald Street,
VICTORIA, B.C.

SURVEY PLAN

Date	Project No
01/04/2018	15-37-1
Scale	Drawing No
	A1.01
Drawn By	
Author	
File name	

TOPOGRAPHIC PLAN OF PART OF THE REMAINDER LOT A, AND OF LOT 2, PLAN
EPP3862, BEING THE HUDSON MEWS AND HUDSON PLACE DEVELOPMENTS.

Scale 1:250




The intended plot size of this plan is 804mm in width by 560mm in height (D Size) when plotted at a scale of 1:250.

LEGEND

- Ⓢ denotes control monument
- denotes lead plug
- △ denotes traverse hub
- TR denotes Trips Plaster Box
- WK denotes Water Kiosk
- HK denotes Hydrant Kiosk
- SK denotes Sewer Kiosk
- AK denotes Miscellaneous Kiosk
- SCO denotes Sewer Clean Out
- DCO denotes Drain Clean Out
- Ⓛ denotes Lamp Standard
- LB denotes Light Box
- B denotes Billboard
- FM denotes Farking Meter
- TG denotes Traffic Sign
- CS denotes catch Basin
- WM denotes Water Meter

Elevations are in metres and are based on Integrated Survey Area monument 16-53.

NOTE: Features shown street side of the gutters are from old records and shown for discussion purposes only and may be subject to change with an updated survey.

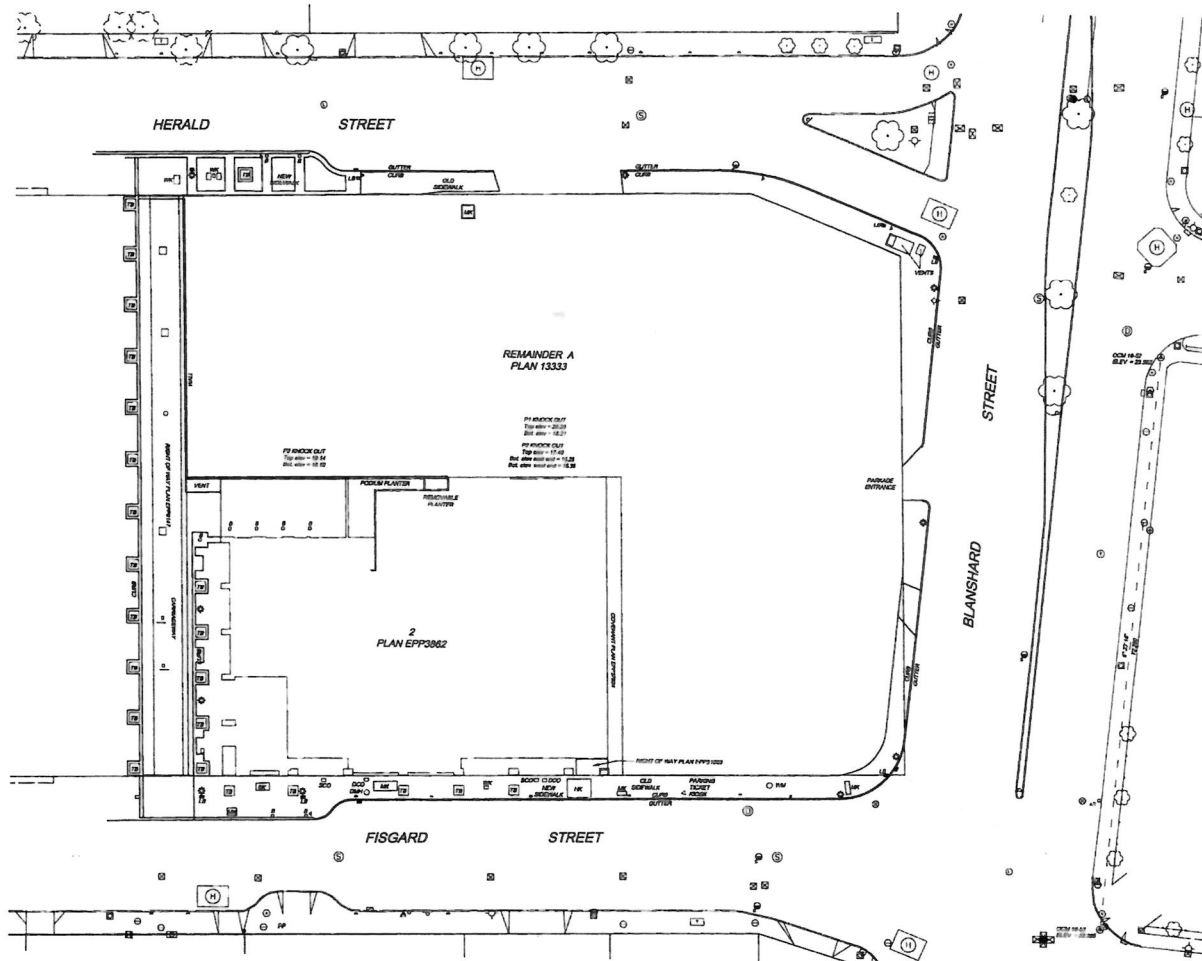

Date: 2016-12-16
File: 0181-TOWNLINE-PL-00022
Drawing: 0181-PL-00022-SITE PLAN
Layout: Topo Plan




Shipping & delivery address:
 Box 324, #110-174 Wilson St.,
 Victoria, BC, V8A 7N7
Toll Free: (877) 663 7368
London Telephone: (250) 746 0775
8 Free Facsimile: (888) 446 7356
info@phti.ca
www.phti.ca

Received
City of Victoria

JAN 24 2018

Plan
Community Planning Division

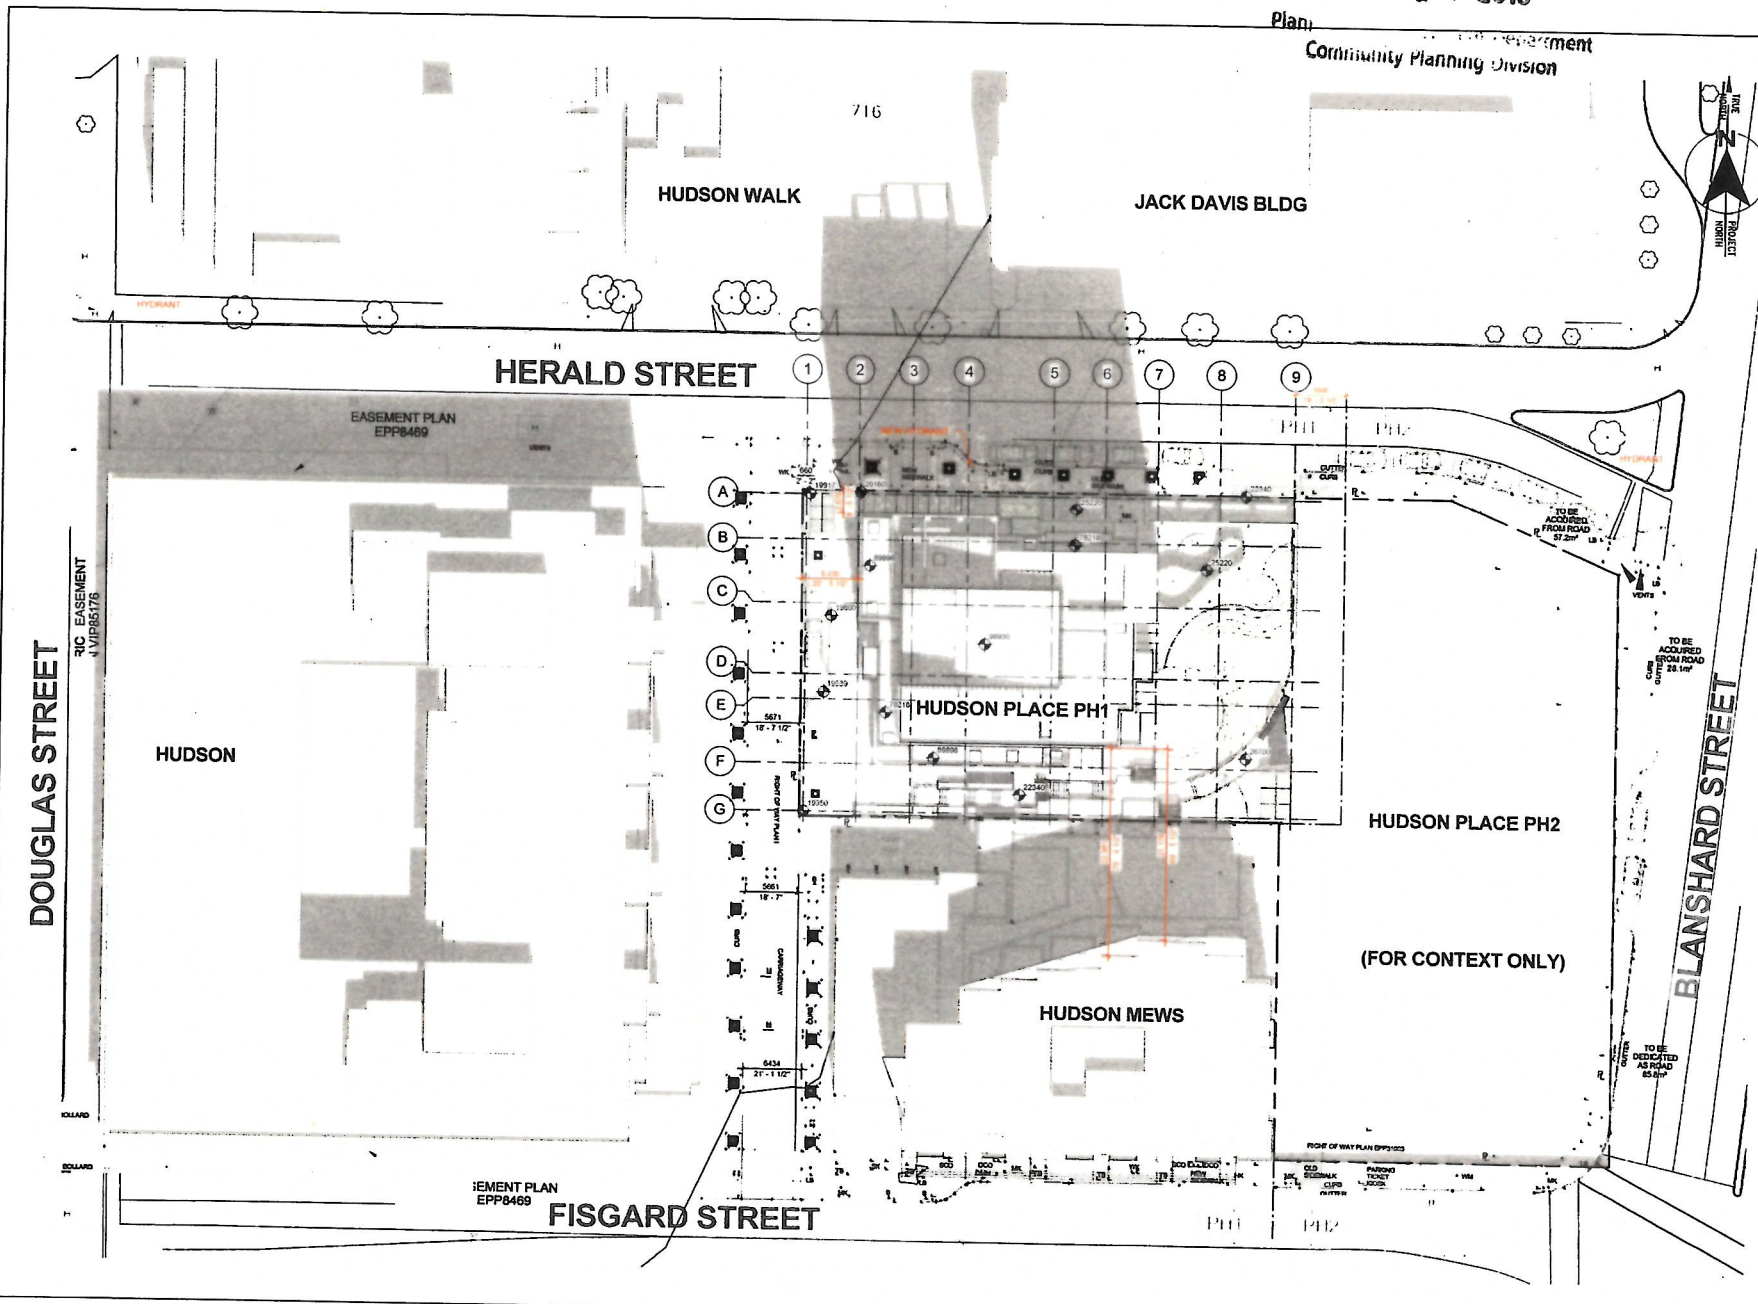

Copyright Reserved
This plan and design are, and at all times, remain the intellectual property of the architect. No part of this plan or design may be reproduced or transmitted in any form or by any means, electronic or mechanical, including photocopying, recording, or by any information storage and retrieval system, without the prior written permission of the architect. The architect shall be responsible for all dimensions and conditions on the job and the office shall be responsible for any variations from the dimensions and conditions shown on the drawings.

Drawing Issue Data		
Rev	Date	Description
1	2017-07-12	CP PRELIMINARY
2	2017-08-28	CP PRELIMINARY
3	2018-01-19	CP PRELIMINARY

Revision Schedule		
Rev	Date	Description
1	2017-07-12	CP PRELIMINARY
2	2017-08-28	CP PRELIMINARY
3	2018-01-19	CP PRELIMINARY

RAFI ARCHITECTS INC.



TEL 604.688.3655
FAX 604.688.3522
EMAIL rafia@architects.com
WWW rafiaarchitects.com
SUITE ONE
1600 HOWE ST
VANCOUVER BC
V6Z 2L9 CANADA

Client TOWNLINE

Project HUDSON PLACE 1,
777 Herald Street,
VICTORIA, B.C.

Drawing Title SITE PLAN

Date 15-37-1	Project No.
Scale 1:200	Drawing No.
Drawn By	A1.02
Author	
File name	
Rev	

City of Victoria

JAN 24 2018

Plan. _____
Community Planning Division



Copyright Reserved
This plan and design are, and at all times remain, the exclusive property of the architect / designer and cannot be used or reproduced without written consent. Written dimensions shall have precedence over scaled dimensions. Contractors shall verify and be responsible for all dimensions and conditions on the job and the office shall be informed of any variations from the dimensions and conditions shown on the drawing.

Drawing Issue Date

Revision Schedule

Rev #	Date	Description
1	2017-07-12	CP SUBMISSION
2	2017-09-29	CP RESUBMISSION
3	2018-01-19	CP RESUBMISSION

RAFI ARCHITECTS INC.



TEL
604 688.3655
FAX
604 688 3522
EMAIL
rai@rafiarchitects.com
WWW
rafiarchitects.com


SUITE ONE
1600 HOWE ST
VANCOUVER BC
V6Z 2L9 CANADA

Client **TOWNLINE**

HUDSON PLACE 1,
777 Herald Street,
VICTORIA, B.C.

PARKING ACCESS DIAGRAM

Date	Project No.
01/06/2018	15-37-1
Scale	Drawing No.
1:250	A1.03
Drawn By	
Author	
File name	Rev

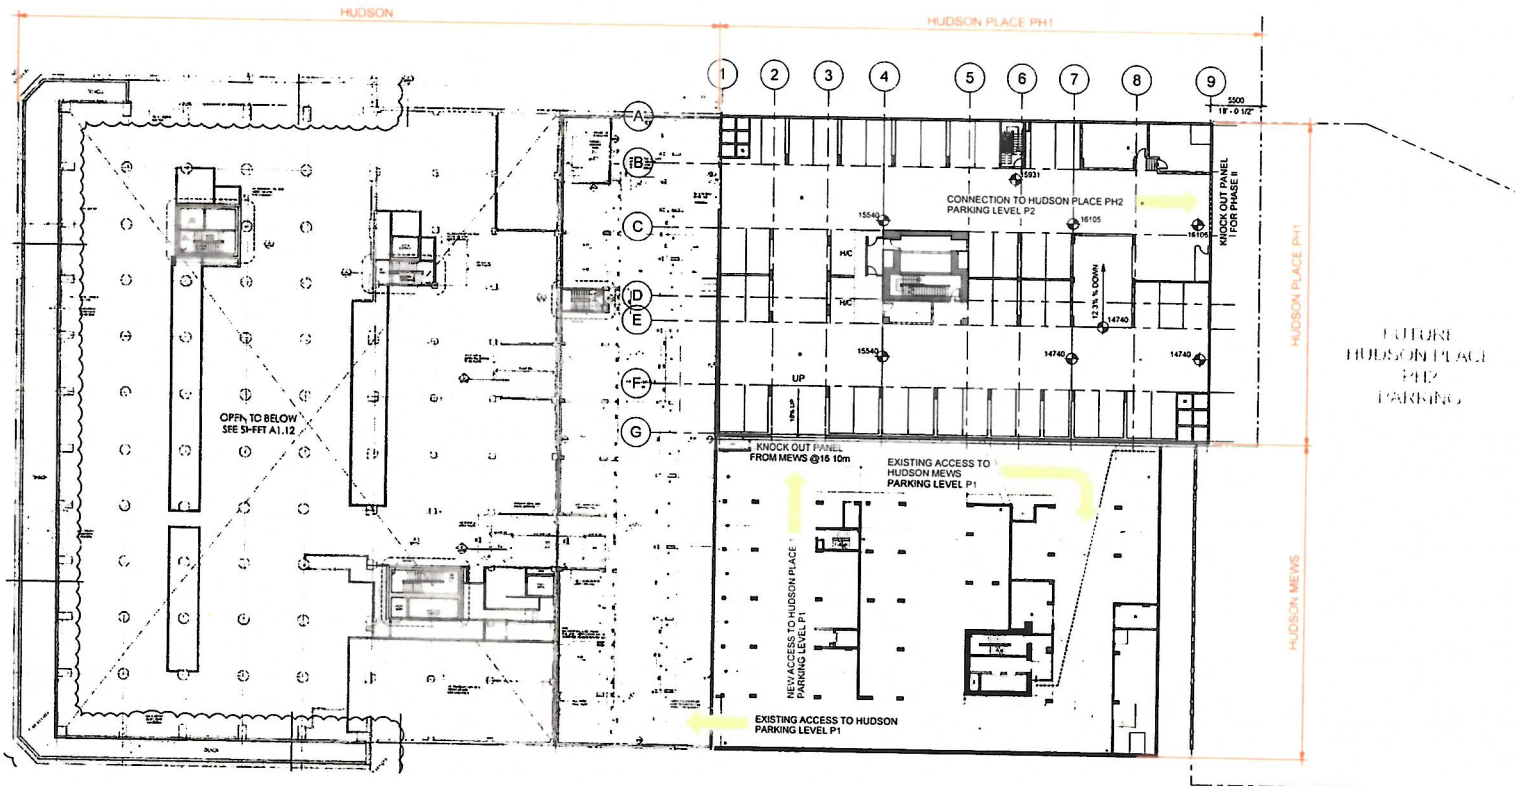

1 PARKING ACCESS DIAGRAM
1 : 250

JAN 24 2018

Planning & Development Department
Community Planning Division



Copyright Reserved
This plan and design are and all times remain the exclusive property of the architect/ designer and cannot be used or reproduced without written consent. Neither dimensions shall have precedence over stated dimensions. Contracting shall verify and be responsible for all dimensions and conditions on the job and the office shall be informed of any variations from the dimensions and conditions shown on the drawing.

Drawing Issue Date

Revision Schedule

Rev#	Date	Description
1	2017.05.29	GP REF 10000000
2	2017.05.29	GP REF 10000000
3	2017.05.29	GP REF 10000000

RATIA ARCHITECTS INC.




111
604 688 3655
FAX
604 688 3522
RATIA ARCHITECTS INC.
www.ratiaarchitects.com
SUITE ONE
1600 HOWE ST
VANCOUVER BC
V6Z 2T9 CANADA

Client
TOWNLINE

Project
HUDSON PLACE 1,
777 Herald Street,
VICTORIA, B.C.

Drawing Title
P6 PARKING PLAN

Date	15-37-1
Revision	15-37-1
Scale	1:100
Drawn By	A2.01
Author	
File name	Rev

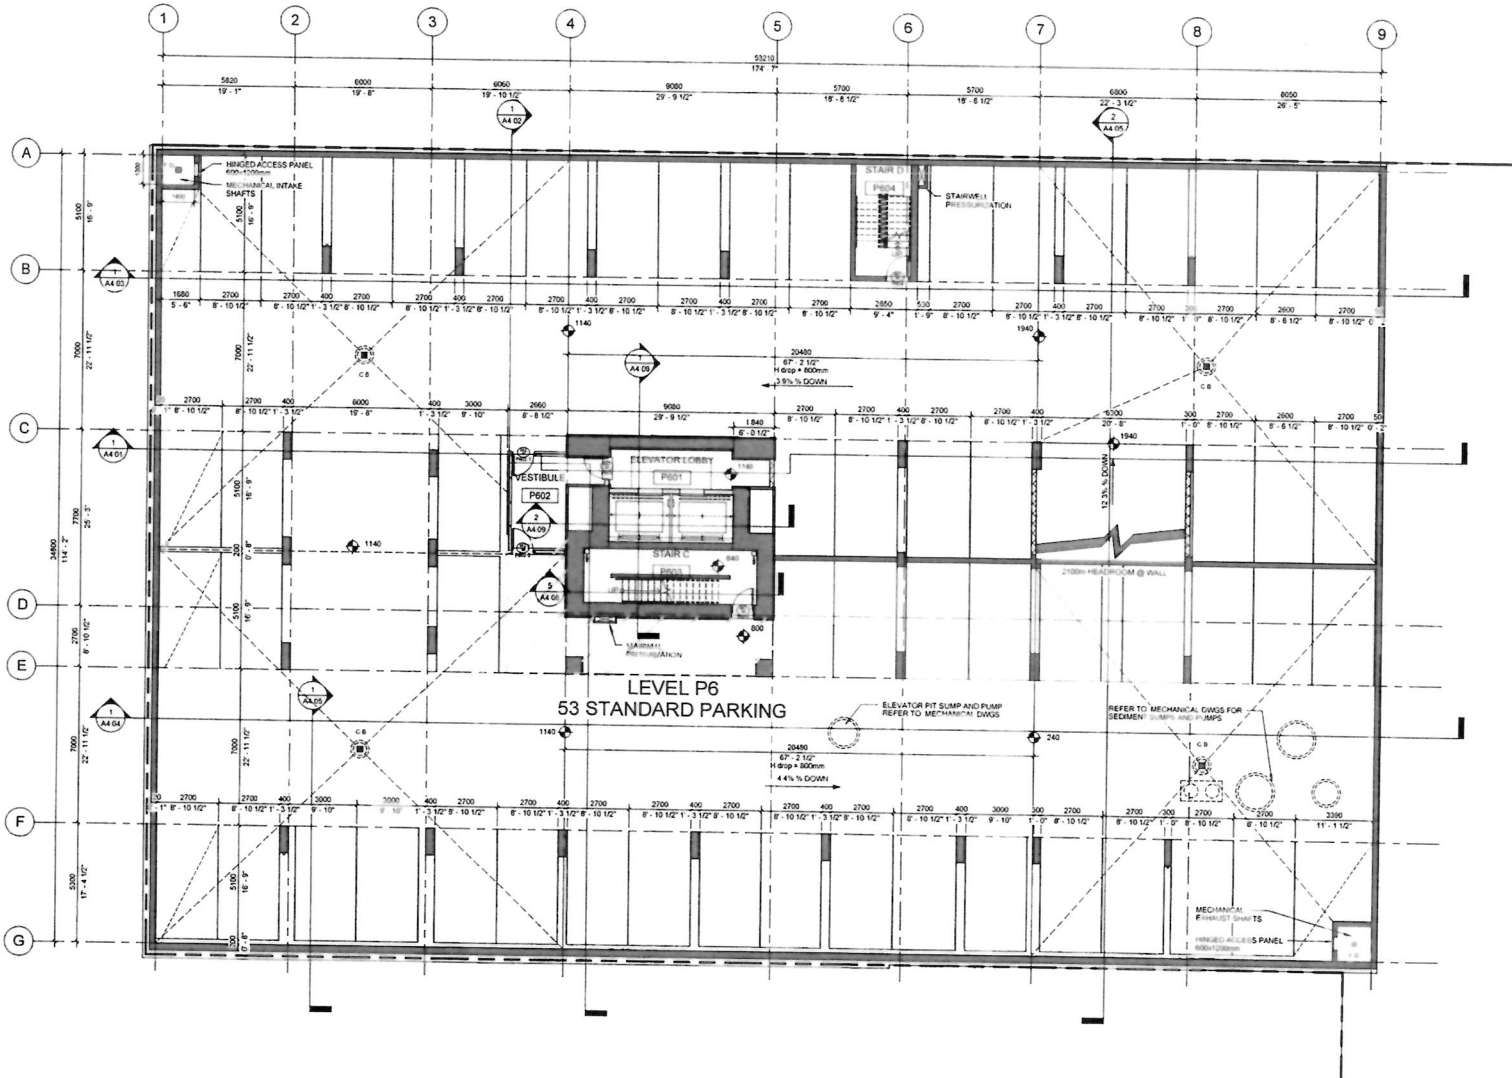

JAN 24 2018

Planning & Development Department
Community Planning Division



Copyright Reserved
This plan and design are, and at all times, remain the exclusive property of the architect / designer and cannot be used or reproduced without written consent. Written dimensions shall have precedence over scaled dimensions. Contractors shall verify and be responsible for all dimensions and conditions on the job and this office shall be informed of any variations from the dimensions and conditions shown on the drawing.

Drawing Issue Date

Revision Schedule

Rev #	Date	Description
1	2017-07-12	DP SUBMISSION
2	2017-08-29	DP RESUBMISSION
3	2018-01-19	DP RESUBMISSION

RAFI ARCHITECTS INC.



TEL
604 688 3655
FAX
604 688 3522
EMAIL
info@rafiarchitects.com
WWW
rafiarchitects.com


SUITE ONE
1600 HOWE ST
VANCOUVER BC
V6Z 2L9 CANADA

Client **TOWNLINE**

HUDSON PLACE 1,
777 Herald Street,
VICTORIA, B.C.


P5 PARKING PLAN

Date	Project App
01/03/2018	15-37-1
Scale	Drawing No
1:100	A2.02
Drawn By	
BMS	
File name	Rev

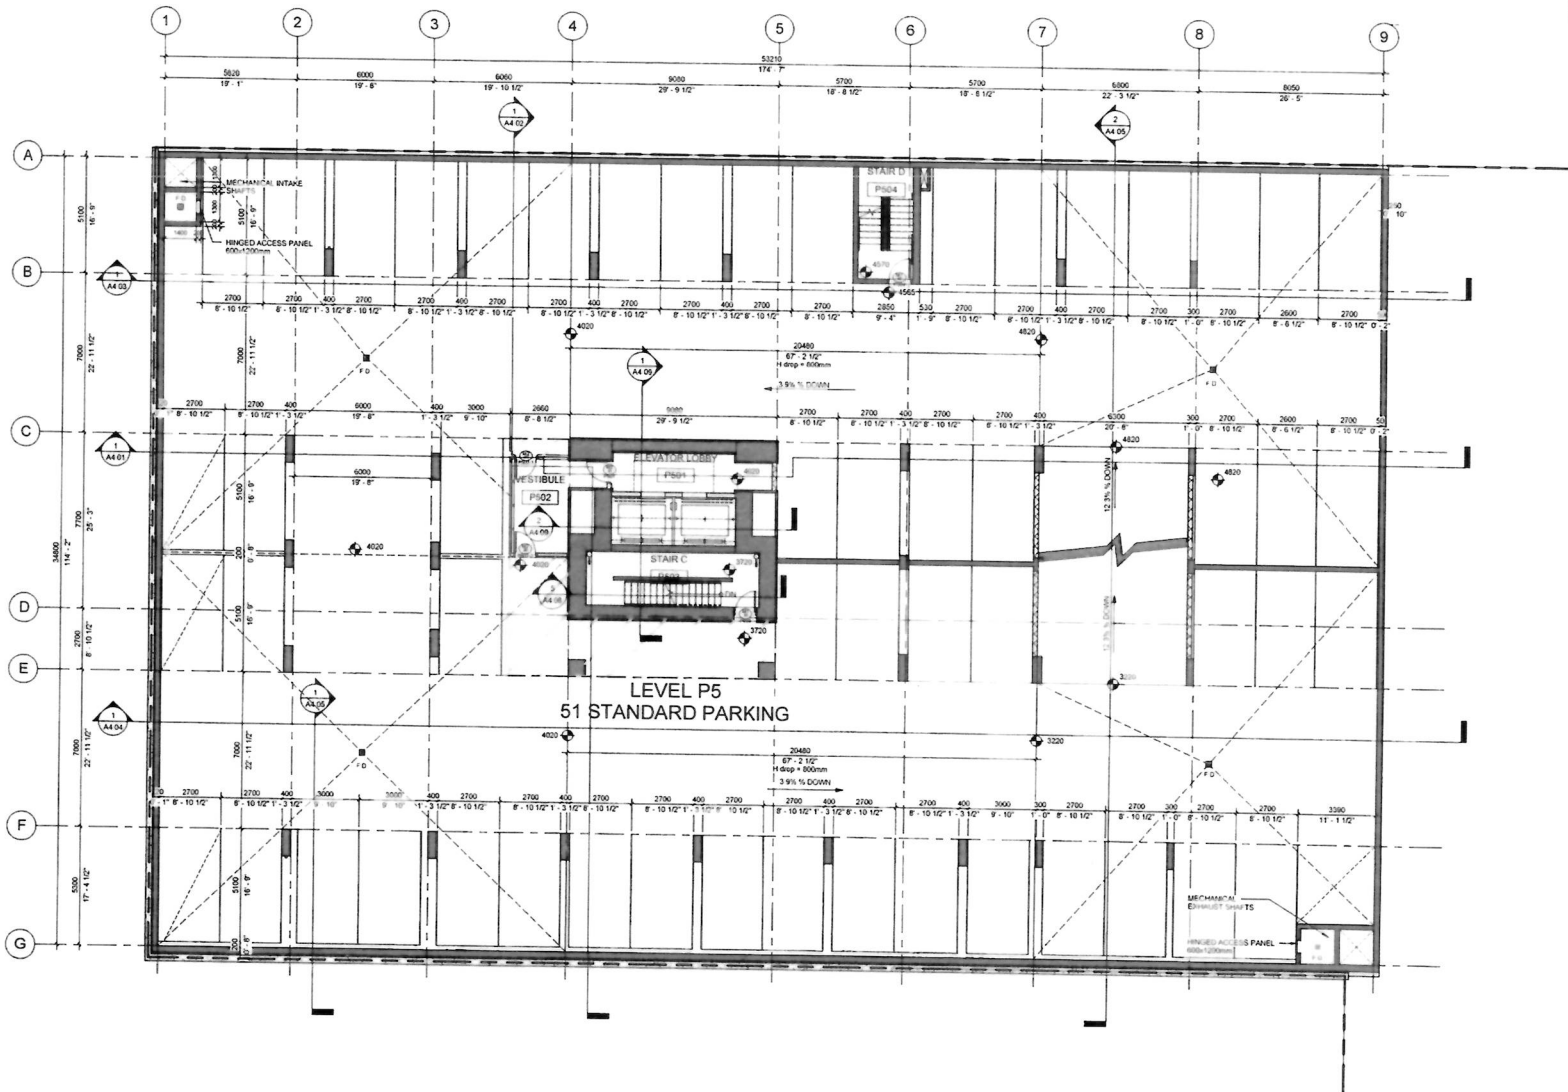

JAN 24 2018

Planning & Development Department
Community Planning Division

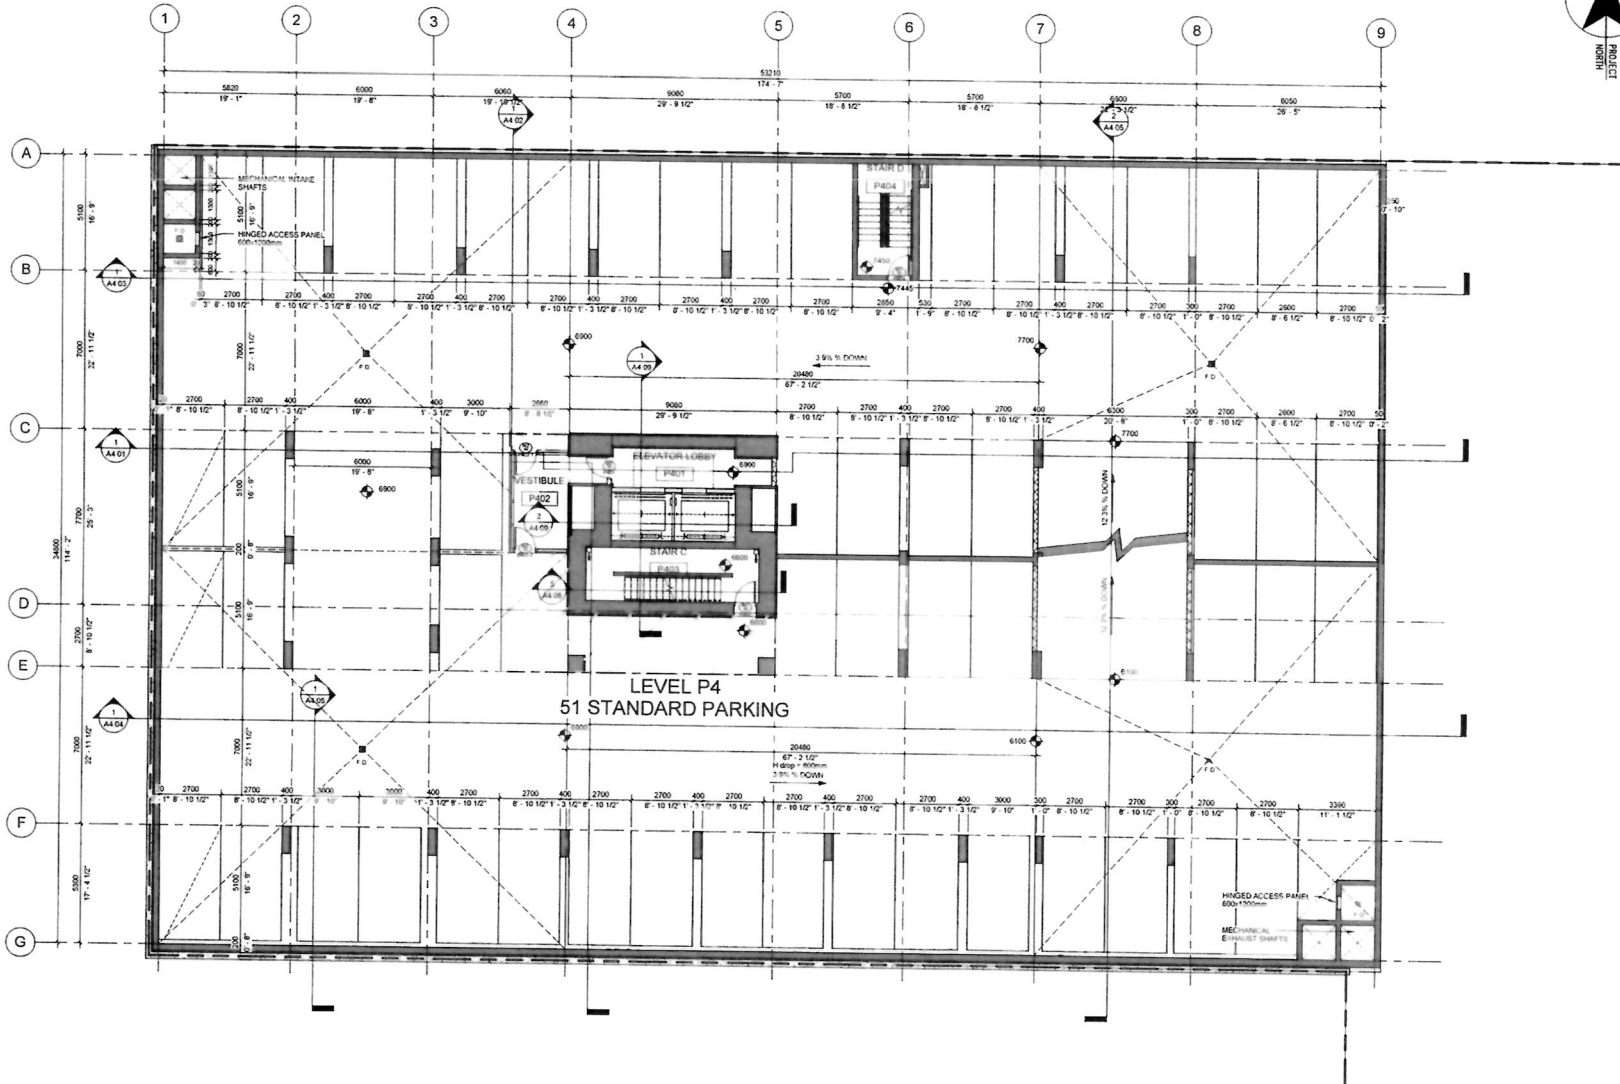

Copyright Reserved
This plan and design are, and at all times remain, the exclusive property of the architect. Design and drawings shall not be used or reproduced without written consent. Station dimensions shall have precedence over grid dimensions. Consultant shall verify and be responsible for all dimensions and conditions on the job and this office shall be notified of any variations from the dimensions and conditions shown on the drawing.

Drawing Issue Date

Revision Schedule		
Rev	Date	Description
1	2017-02-12	CP ATLAS
2	2017-09-29	CP REVISION
3	2018-01-10	CP REVISION

RAFI ARCHITECTS INC.

TEL: 604 688 3655
FAX: 604 688 3522
EMAIL: info@rafiarchitects.com
WWW: rafiarchitects.com

SUITE ONE
1600 HOWE ST
VANCOUVER BC
V6Z 2L9 CANADA

Client: **TOWNLINE**

Project: **HUDSON PLACE 1,
777 Herald Street,
VICTORIA, B.C.**

Drawn: **P4 PARKING PLAN**

Date: 01/10/2018	Project No: 15-37-1
Scale: 1:100	Drawing No: A2.03
Drawn By: [Signature]	Author: [Signature]
File name: [Signature]	Rev: [Signature]

Received
City of Victoria

JAN 24 2018

Planning & Development Department
Community Planning Division



Copyright Reserved
This plan and design are and all drawings, documents, and information are the exclusive property of the architect. No part of this plan or design may be reproduced, stored in a retrieval system, or transmitted in any form or by any means, electronic, mechanical, photocopying, recording, or by any information storage and retrieval system, without the prior written permission of the architect. The architect shall not be responsible for any errors or omissions in this plan or design, or for any consequences arising therefrom, or for any damages, including consequential damages, of any kind, whether in whole or in part, arising from the use of this plan or design, or for any damages, including consequential damages, of any kind, whether in whole or in part, arising from the use of this plan or design.

Drawing Issue Date

Revision Schedule

Rev #	Date	Description
1	2017-07-12	CP PRINTING
2	2017-09-29	CP REVISIONS
3	2018-01-19	CP REVISIONS

RAFI ARCHITECTS INC.



TEL 604 688 3655
FAX 604 688 3522
EMAIL rafia@rafiarchitects.com
WWW rafiaarchitects.com


SUITE ONE
1600 HOWE ST
VANCOUVER BC
V6Z 2L9 CANADA

Client TOWNLINE

Project HUDSON PLACE 1,
777 Herald Street,
VICTORIA, B.C.

Drawing Title
P3 PARKING PLAN

Date Issued	Project No
15-37-1	
Scale	Drawing No
1:100	
Drawn By	Author
	A2.04
File Name	Rev

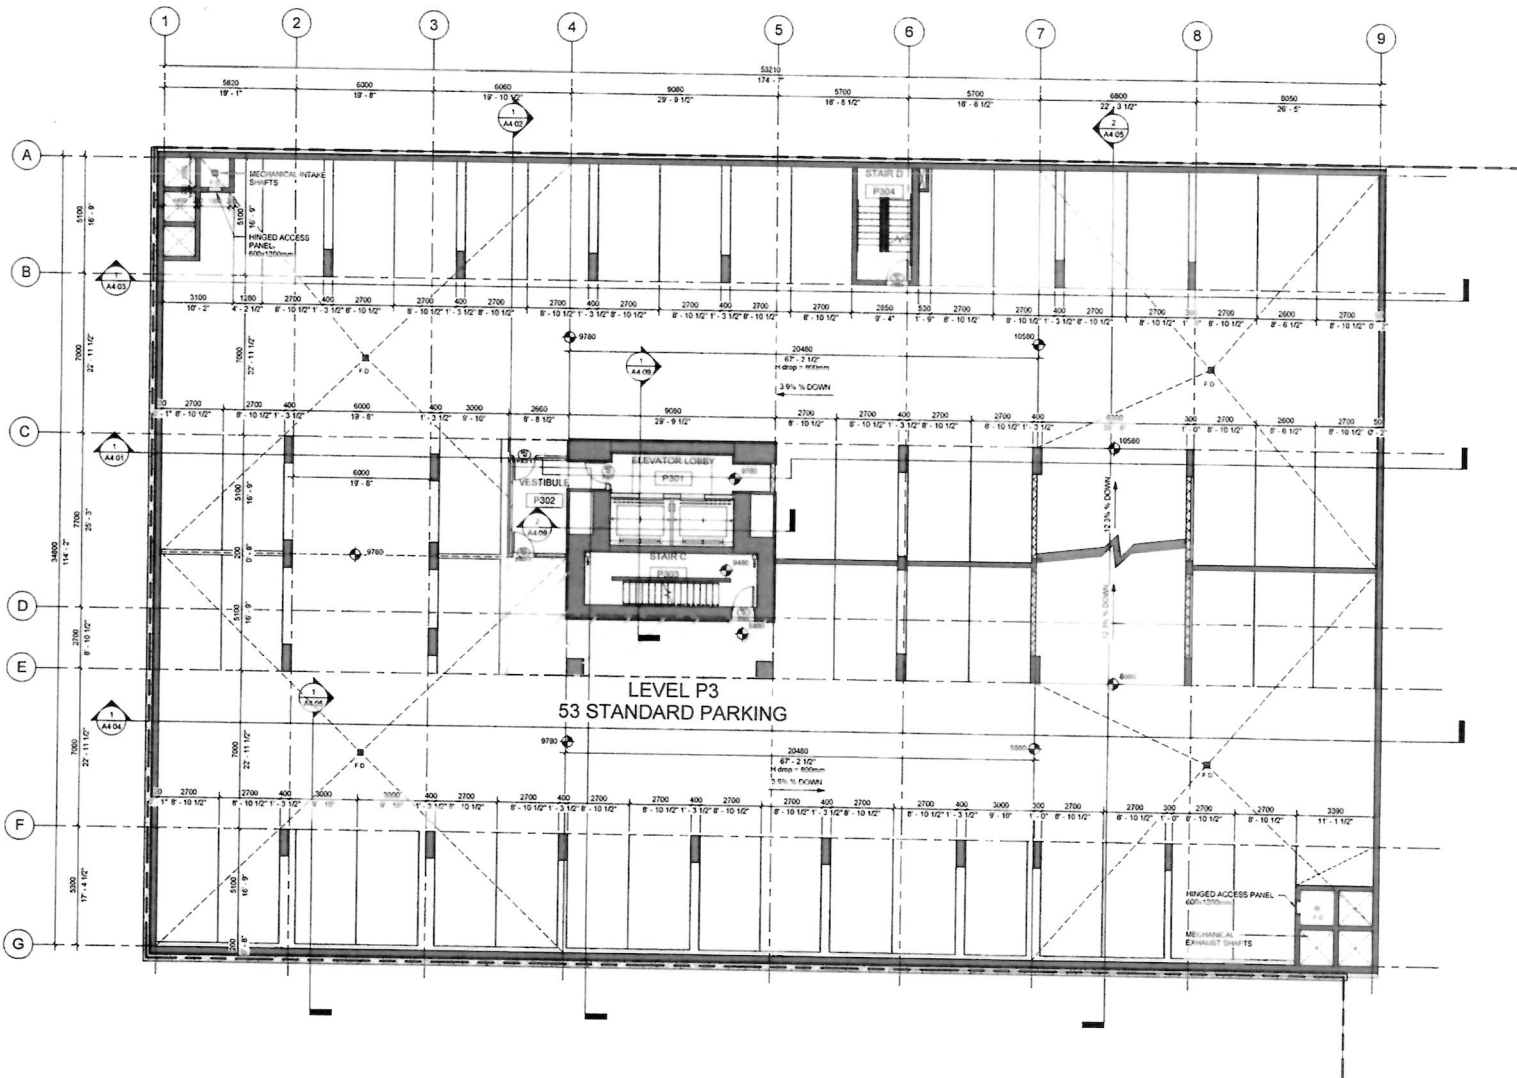

Received
City of Victoria

JAN 24 2018

Planning & Development Department
Community Planning Division



Copyright Reserved
This plan and design are, and all of its contents, remain the exclusive property of the architect and shall not be used or reproduced without written permission. In all dimensions, shall have precedence over scaled dimensions. Contractors shall verify and be responsible for all dimensions and conditions on the job and this office shall be relieved of any liability from the dimensions and conditions shown on the drawing.

Drawing Issue Date

Rev #	Date	Description
1	2017-07-12	Top of 4100mm
2	2017-08-23	Top of 4100mm
3	2017-11-19	Top of 4100mm

Revision Schedule

RAI ARCHITECTS INC.

111
604 688 3655
FAX
604 688 3522
www.raichitects.com
www.raichitects.com


SUITE ONE
1600 HOWE ST
VANCOUVER BC
V6Z 2I9 CANADA

Client: **TOWNLINE**

Project: **HUDSON PLACE 1,
777 Herald Street,
VICTORIA, B.C.**

Drawing Title: **P2 PARKING PLAN**

Date: 15-07-11	Project No:
Scale: 1:100	Drawing No:
Drawn By: A2.05	Author:
Check name:	Rev:

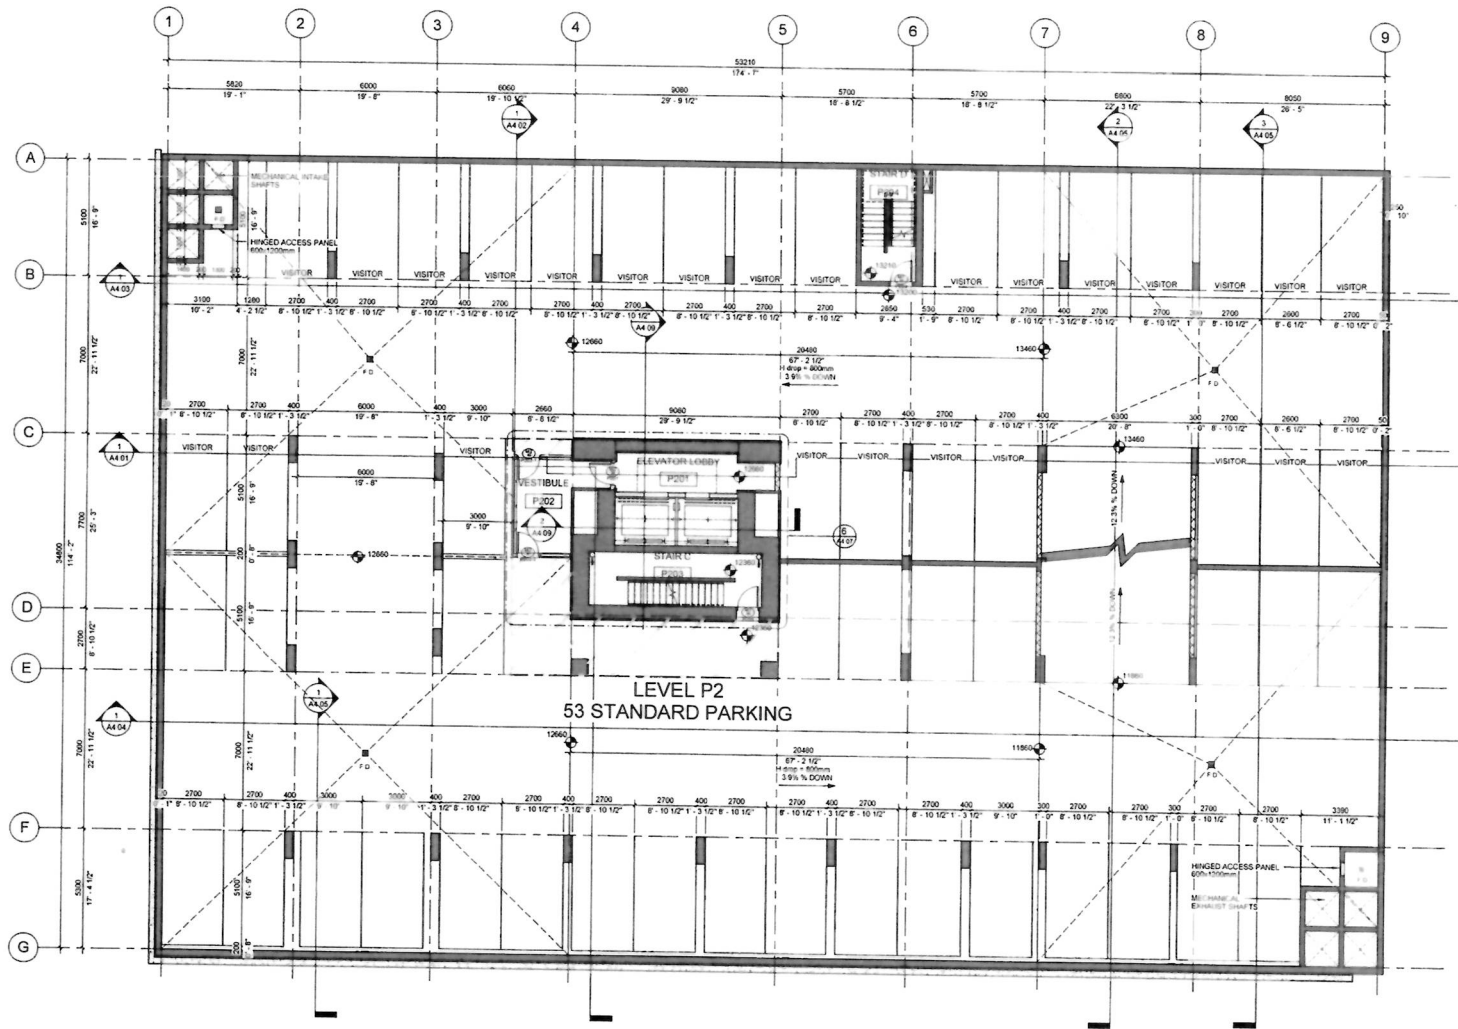

1/15/2018 4:55:57 PM

Received

City of Victoria

JAN 24 2018

Planning & Development Department
Community Planning Division



Copyright Reserved
This plan and design are and at all times remain the exclusive property of the architect. No part of this plan or design may be reproduced without written consent. Where necessary, the architect shall be consulted for any reproduction. The architect shall not be responsible for any dimensions and conditions on the job and this office shall be advised of any changes from the dimensions and conditions shown on this drawing.

Drawing Issue Date

Revision Schedule

Rev #	Date	Description
1	2017-07-12	OP SITE PREP
2	2017-08-29	OP RE SUBMITTAL
3	2018-01-19	OP RE SUBMITTAL

RAFI ARCHITECTS INC.




404 688 3655
FAX
404 688 3522
EMAIL: info@rafiarchitects.com
www.rafiarchitects.com
SUITE ONE
1600 HOWE ST
VANCOUVER BC
V6Z 2L9 CANADA

Client
TOWNLINE

Project
HUDSON PLACE 1,
777 Herald Street,
VICTORIA, B.C.

Drawing Title
P1 PARKING PLAN

Date 15-37-1	Project No. 15-37-1
Scale 1:100	Drawing No. A2.06
Drawn By Author	Rev
File name	

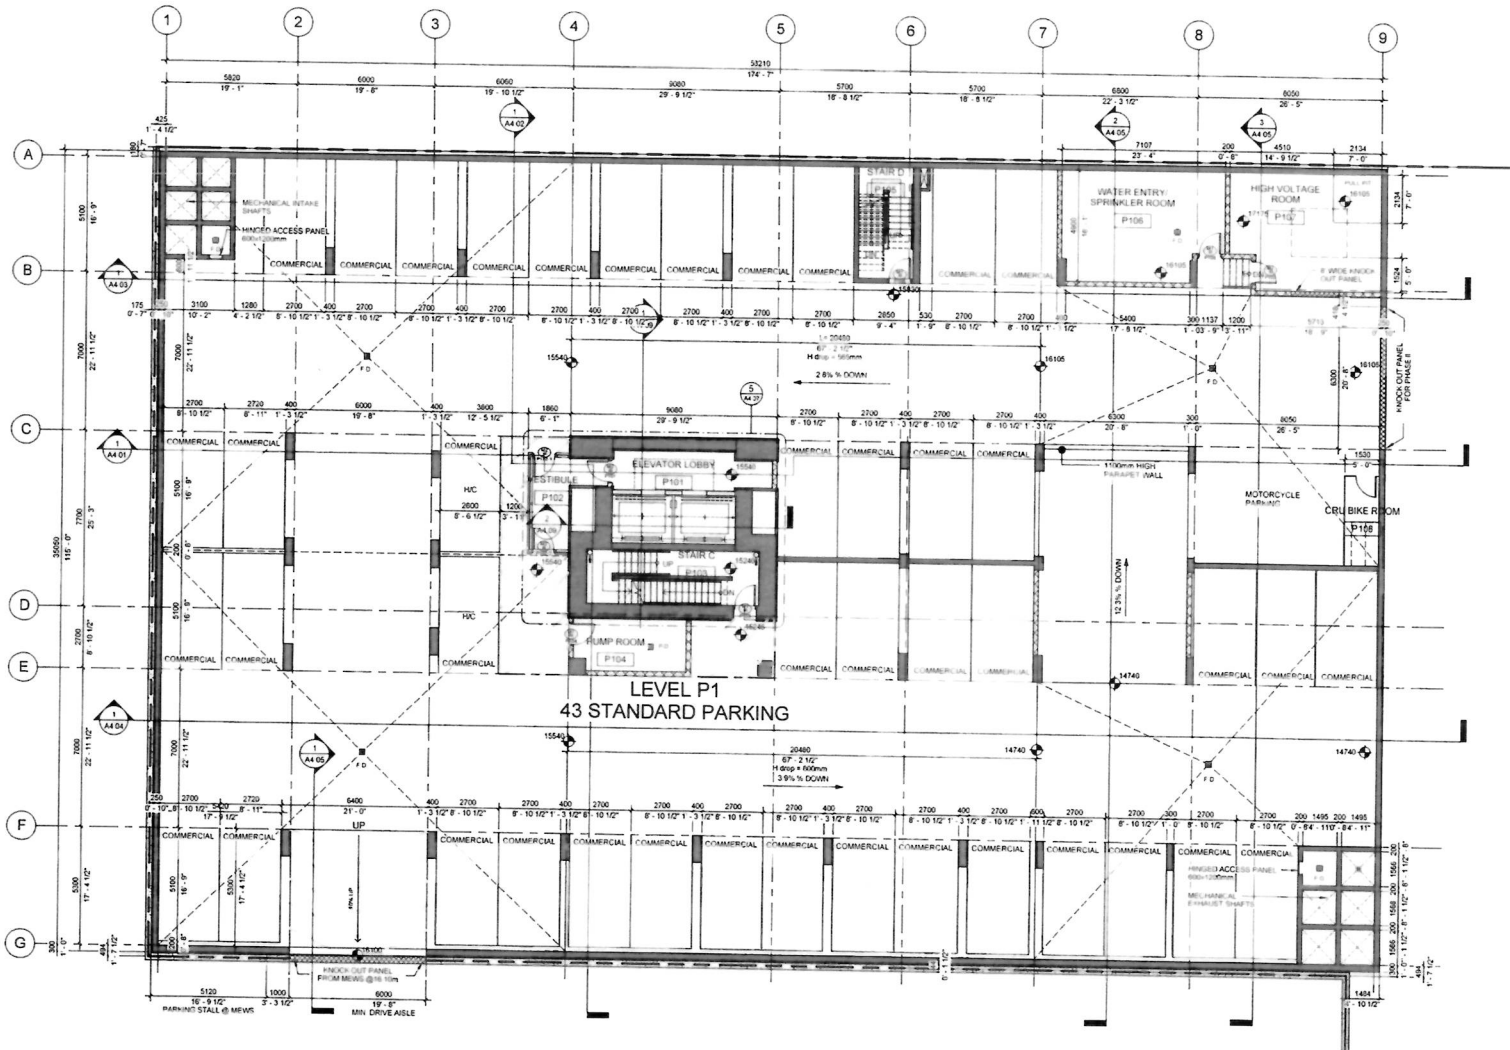

Received

City of Victoria

JAN 24 2018

Planning Department
Community Planning Division



Copyright Reserved
This plan and design are and at all times remain the exclusive property of the architect. No part of this plan may be reproduced without written permission. All dimensions shall be in metric units unless otherwise stated. Dimensions shall be in metric units unless otherwise stated. Dimensions shall be in metric units unless otherwise stated.

Drawing Name Date

Revision Schedule		
Rev #	Date	Description
1	2017-07-12	OP SUBMISSION
2	2017-09-20	OP SUBMISSION
3	2018-01-19	OP SUBMISSION

Revision Schedule		
Rev #	Date	Description
1	2017-07-12	OP SUBMISSION
2	2017-09-20	OP SUBMISSION
3	2018-01-19	OP SUBMISSION

RAFI ARCHITECTS INC.

111
604 688 3655
FAX
604 688 3522
www.rafiarchitects.com
www.rafiarchitects.com


SUITE ONE
1600 HOWE ST
VANCOUVER BC
V6Z 2L9 CANADA

Client
TOWNLINE

Project
**HUDSON PLACE 1,
777 Herald Street,
VICTORIA, B.C.**

Drawing Title
LEVEL 1 - MAIN

Client	Project No.
15-37-1	
Scale	Drawing No.
1:100	A2.07
Drawn By	Author
File Name	Rev

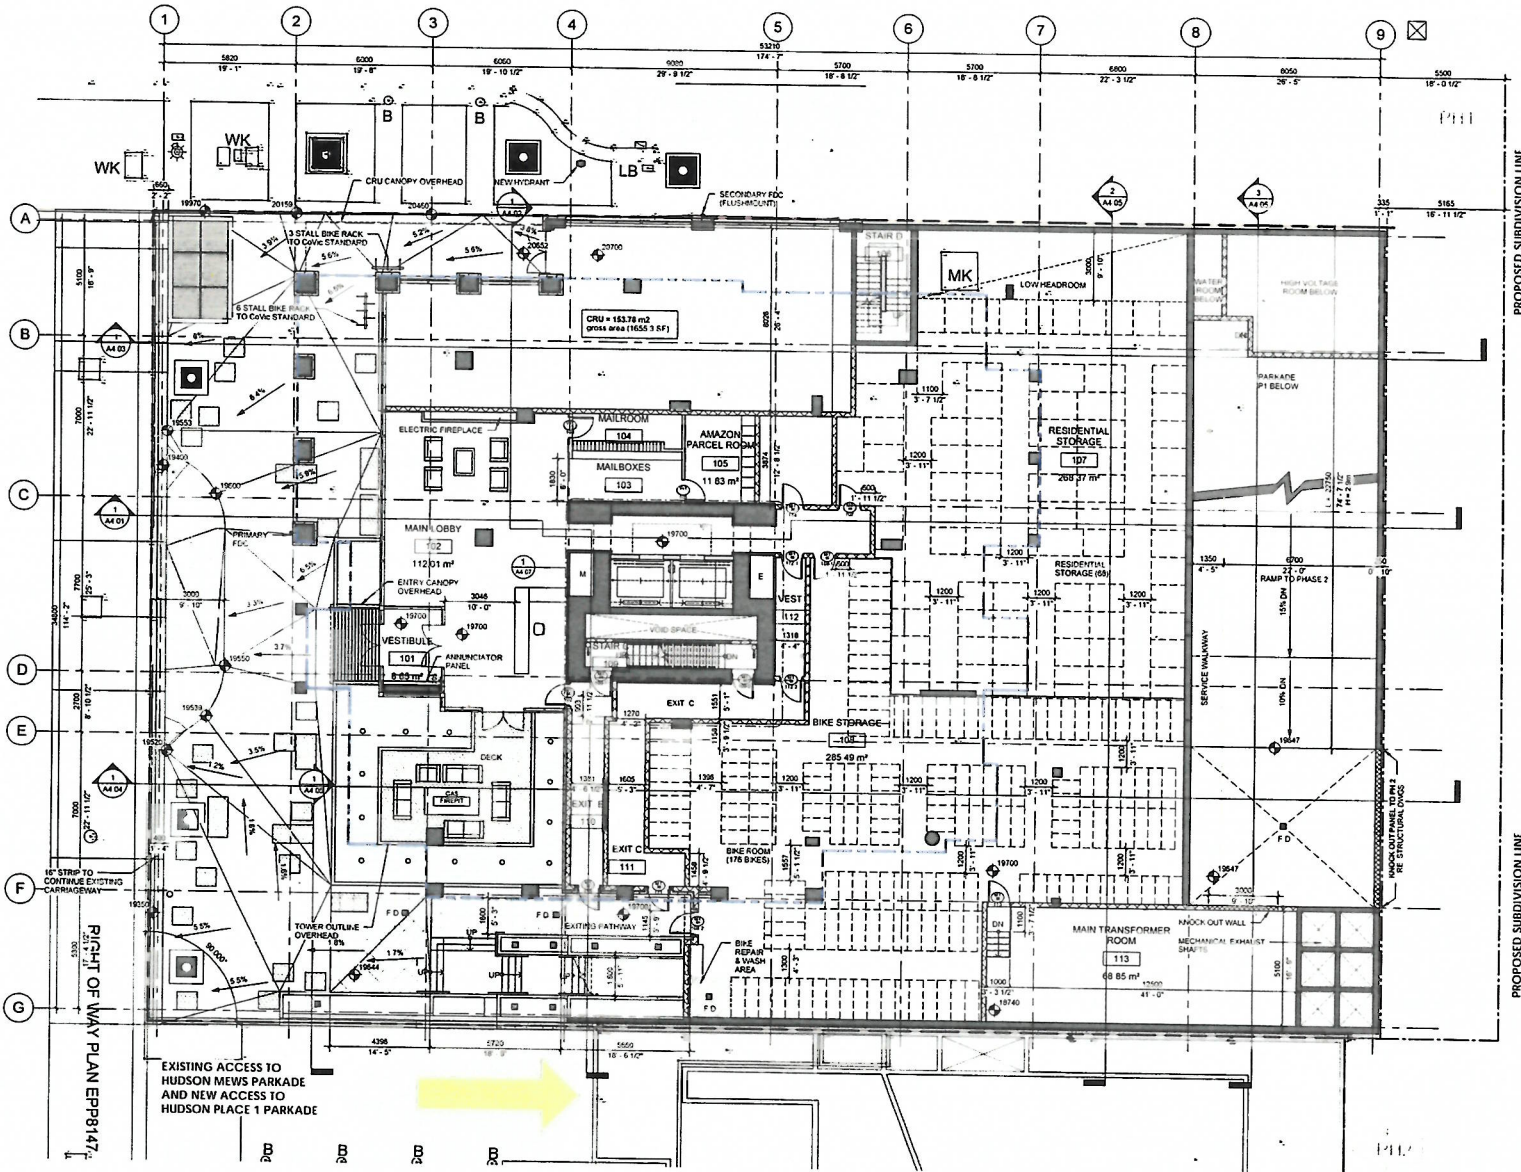

JAN 24 2018

Plan
Division



Copyright Reserved
This plan and design are, and at all times remains, the exclusive property of the Architect/Designer and shall not be used or reproduced without written consent. Further consent shall be required for reproduction over stated dimensions. Reproductions shall verify and be responsible for all dimensions and conditions on the job and this office shall be relieved of any obligation from the dimensions and conditions shown on the drawing.

Drawing Issue Date

Revision Schedule

Rev #	Date	Description
1	2017-07-12	DP - EXISTING
2	2017-09-29	DP - SUBMITTAL
3	2018-01-19	DP - SUBMITTAL

RAFI ARCHITECTS INC.




TEL 604.688.3655
FAX 604.688.3522
info@rafiarchitects.com
www.rafiarchitects.com
SUITE ONE
1600 HOWE ST
VANCOUVER BC
V6Z 2I9 CANADA

Client
TOWNLINE

Project
**HUDSON PLACE 1,
777 Herald Street,
VICTORIA, B.C.**


Revision Title
LEVEL 2

Date 1/15/2018	Project No 15-37-1
Scale 1:100	Drawing No A2.08
Drawn By Author	Rev
File Name	

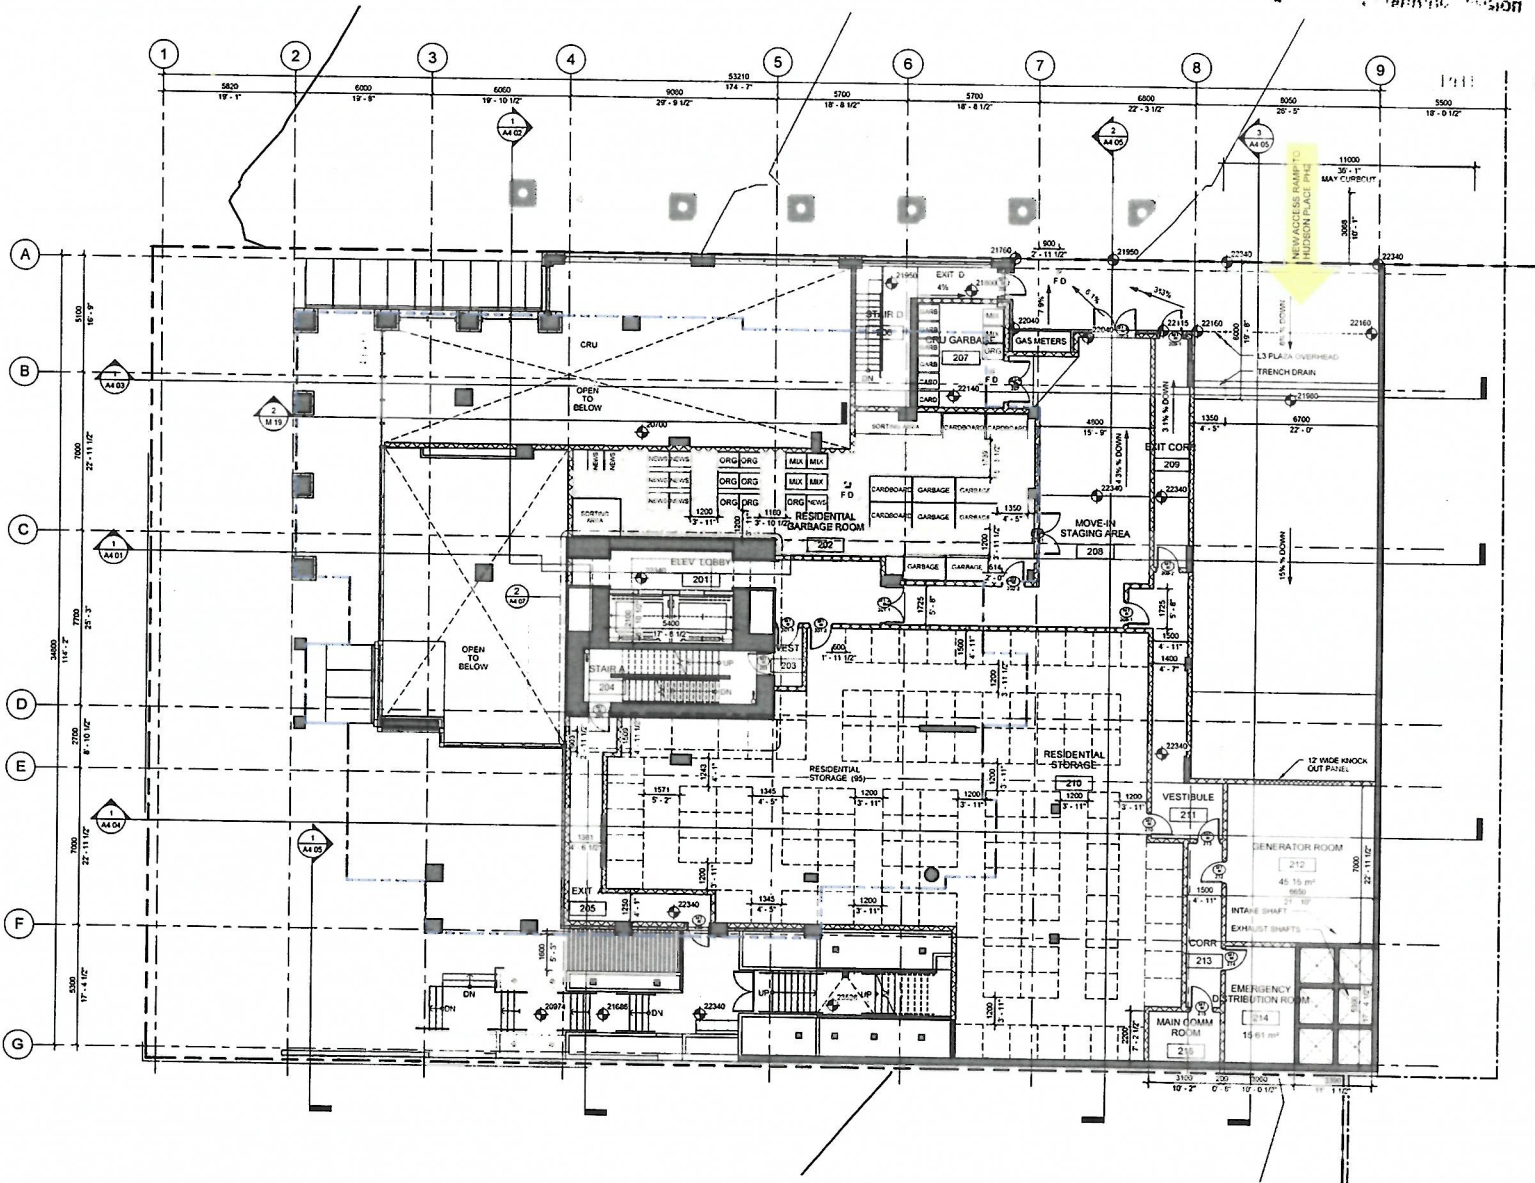

JAN 24 2018

Planning and Development
Community Planning Division

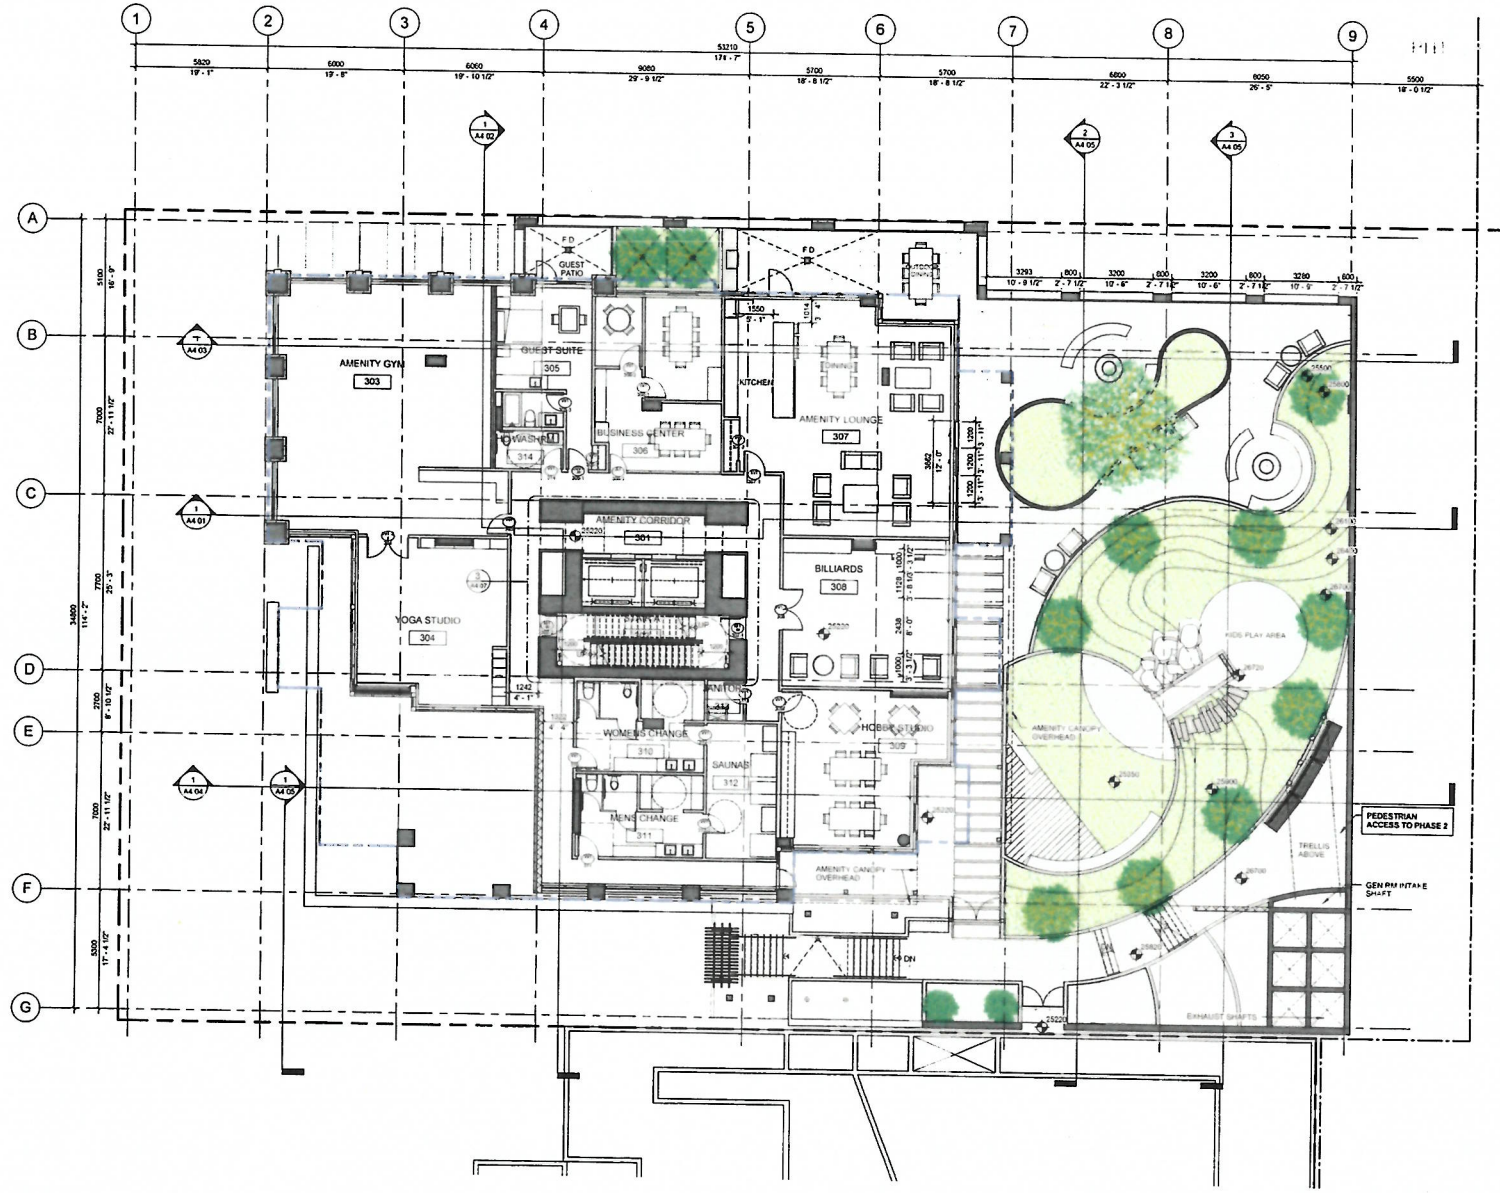

Copyright Reserved
This plan and design are and at all times remain the exclusive property of the architect's design and cannot be used or reproduced without written consent. All dimensions shall have precedence over stated dimensions. Professionals shall verify and be responsible for all dimensions and conditions on the job and this office shall be providing of any a schedule from the drawings and conditions shown on this drawing.

Drawing Issue Date

Rev #	Date	Description
1	2017-07-12	FOR PERMISSSION
2	2017-08-29	FOR PERMISSSION
3	2018-01-19	FOR PERMISSSION

RAFI ARCHITECTS INC.

TEL 604.688.3655
FAX 604.688.3522
EMAIL raf@rafiarchitects.com
WWW rafichitects.com

SUITE ONE
1600 HOWE ST
VANCOUVER BC
V6Z 2L9 CANADA

Client
TOWNLINE

Project
**HUDSON PLACE 1,
777 Herald Street,
VICTORIA, B.C.**

Drawing Title
LEVEL 3 - AMENITY

Date 01/05/2018	Project No 15-27-1
Scale 1:100	Drawing No A2.09
Drawn By Author	Rev
File Name	

Received

City of Victoria

JAN 24 2018

Planning & Development Department
Community Planning Division



Copyright Reserved
This plan and design are and at times remain the exclusive property of the architect and designer and cannot be used or reproduced without written consent. Within dimensions shall have precedence over labeled dimensions. Contractors shall verify and be responsible for all dimensions and conditions on the job and the office shall be informed of any variations from the dimensions and conditions shown in this drawing.

Drawing Issue Date

Revision Schedule

Rev #	Date	Description
1	2017-07-12	OP 1100-12-24
2	2017-09-29	OP 1100-12-24
3	2018-01-19	OP 1100-12-24

RAFI ARCHITECTS INC.



TEL 604.688.3655
FAX 604.688.3522
EMAIL rafia@rafiarchitects.com
WWW rafiaarchitects.com
SUITE ONE
1600 HOWE ST
VANCOUVER BC
V6Z 2L9 CANADA

Client
TOWNLINE

Project
HUDSON PLACE 1,
777 Herald Street,
VICTORIA, B.C.

Drawings Title
LEVEL 4 - 20


Date 01/23/2018	Project No 15-37-1
Scale 1:100	Drawing No A2.10
Drawn By Author	
File Name	Rev

Received

City of Victoria

JAN 24 2018

Planning Department
Community Planning Division

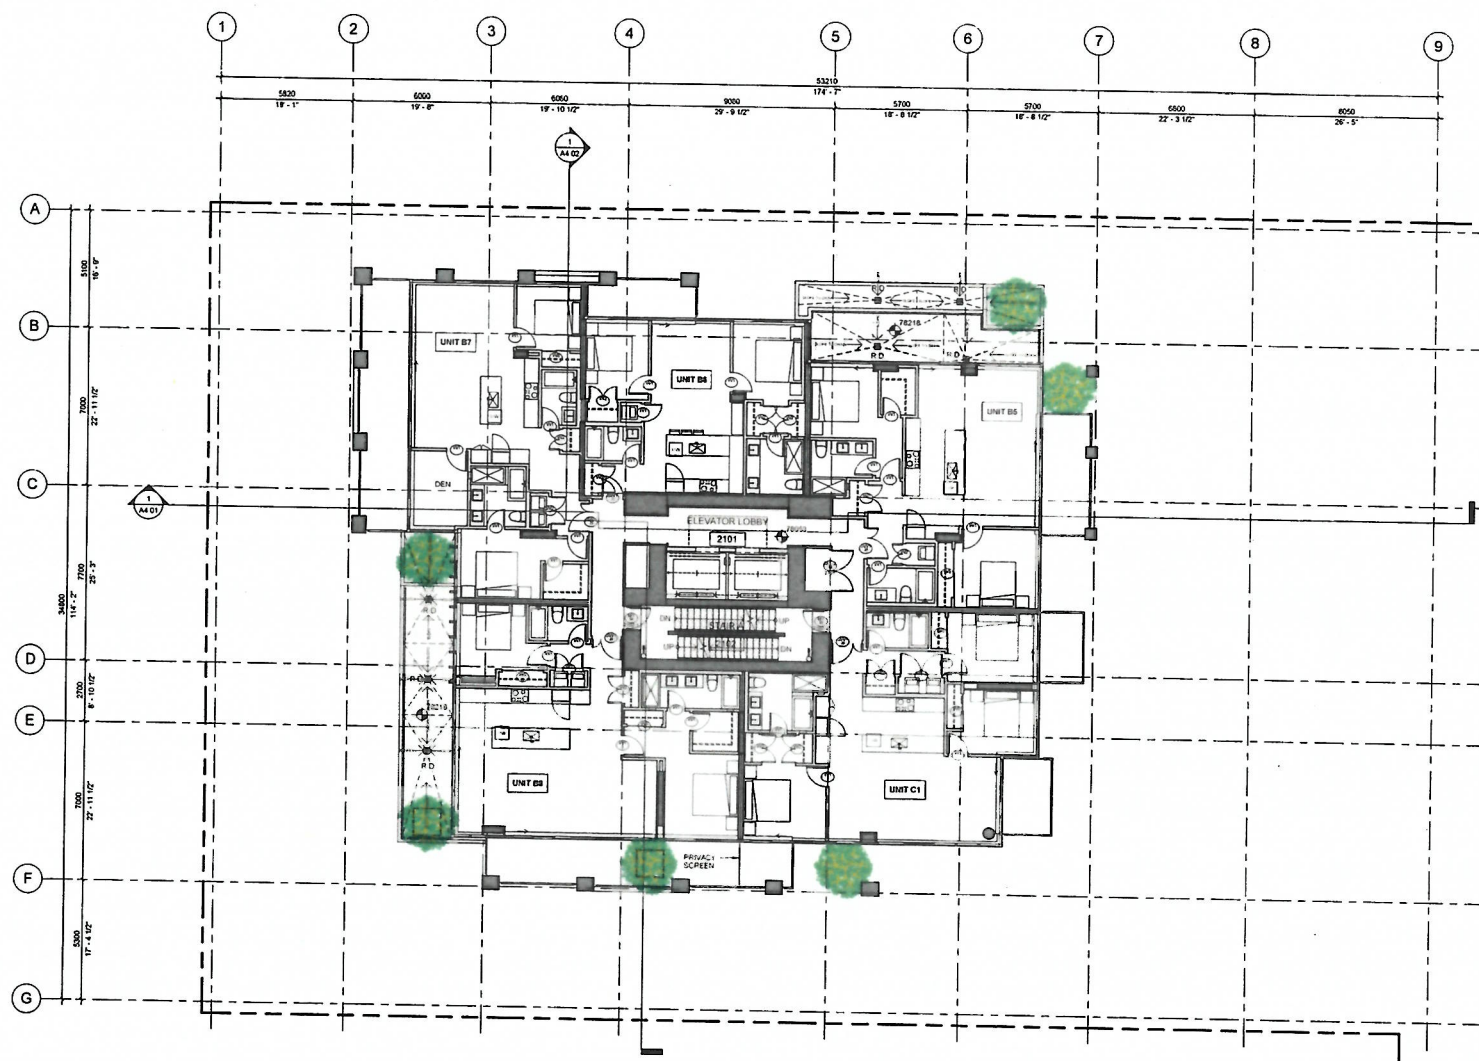

Copyright Reserved
This plan and design are and of all times remain the exclusive property of the architect or designer and cannot be used or reproduced without written consent. All other drawings and documents shall have the same copyright and shall remain the property of the architect or designer. All dimensions and measurements on this plan and this office shall be deemed to be correct unless otherwise stated and no dimensions or measurements shall be taken from this drawing.

Drawing Issue Date

Rev #	Date	Description
1	2017-02-12	CDP PRELIMINARY
2	2017-09-28	CDP PRELIMINARY
3	2018-01-19	CDP PRELIMINARY

Revision Schedule

RAFI ARCHITECTS INC.

111
604.688.3655
FAX
604.688.3322
EMAIL
rafiarchitects.com
WWW
rafiarchitects.com

SUITE ONE
1600 HOWE ST
VANCOUVER BC
V6Z 2L9 CANADA

Client
TOWNLINE

Project
**HUDSON PLACE 1,
777 Herald Street,
VICTORIA, B.C.**

Drawing Title
LEVEL 21 - 24

Date	Project No
15-37-1	

Scale	Drawing No
1:100	A2.11

Drawn By	Rev


Author	Rev

File Name	Rev

Received
City of Victoria

JAN 24 2018

Planning & Development Department
Community Planning Division

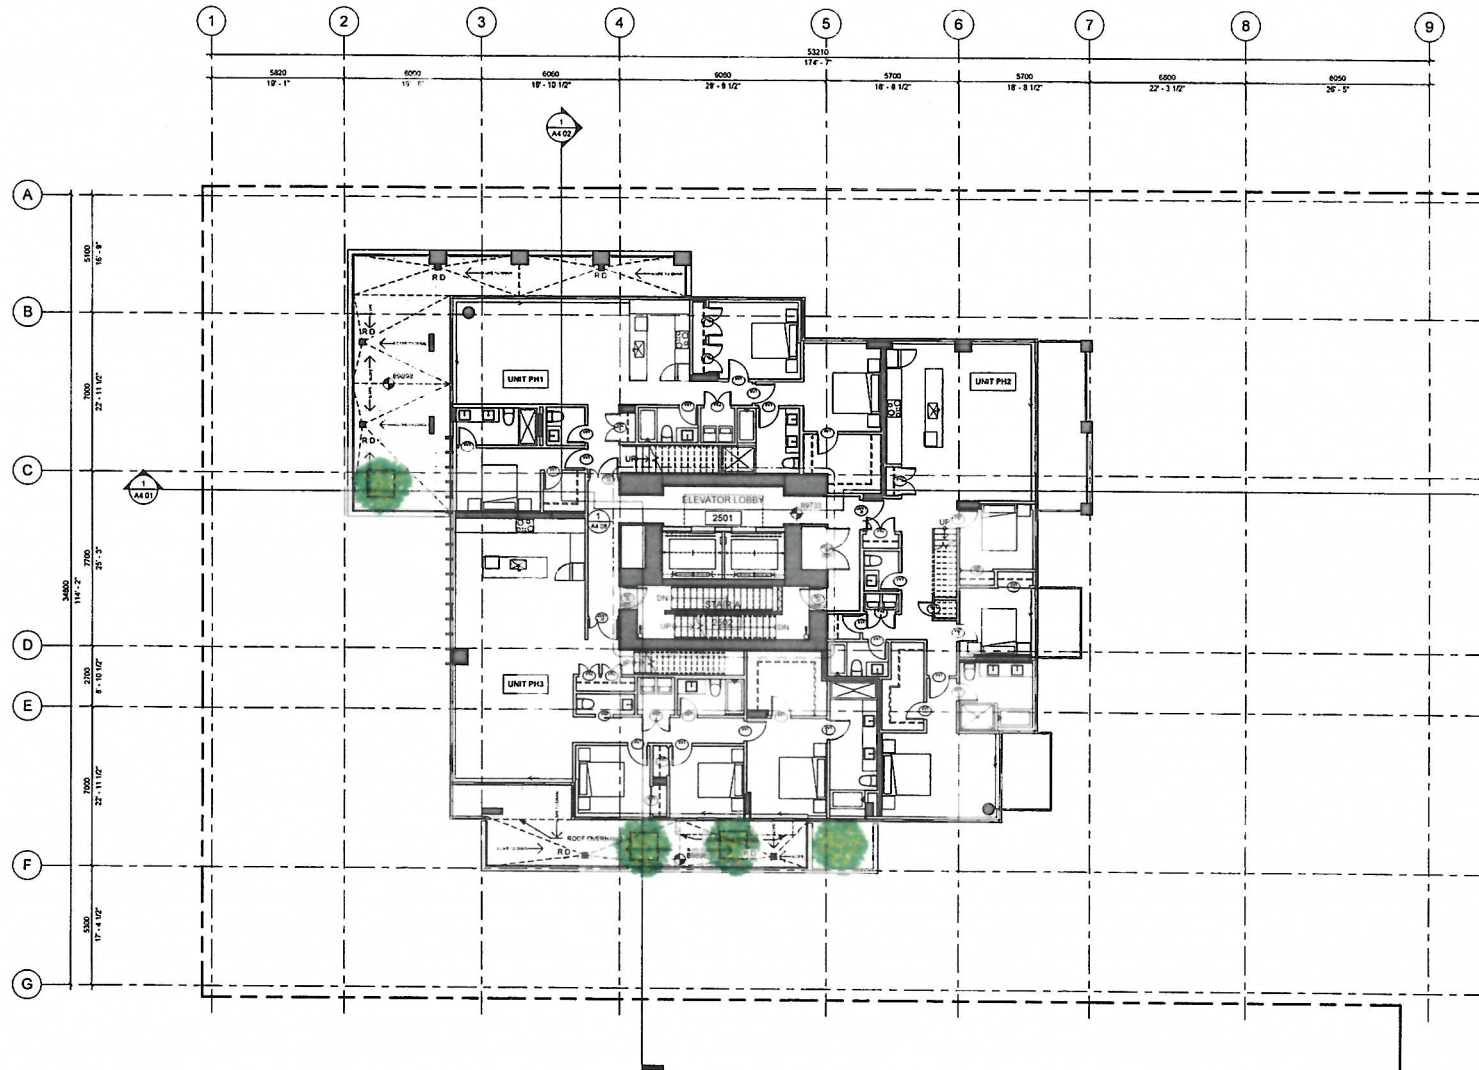

Copyright Reserved
This plan and design are, and at all times, remain the exclusive property of the author. Design and cannot be used or reproduced without written consent. If these drawings shall have precedence over scaled dimensions. Creations shall only and be responsible for all dimensions and conditions on the job and this office shall be informed of any variations from the dimensions and conditions shown on the drawing.

Drawing Issue Date

Revision Schedule

Rev #	Date	Description
1	2017-07-12	CP PRELIMINARY
2	2017-09-29	CP PRELIMINARY
3	2018-01-19	CP PRELIMINARY

RAFI ARCHITECTS INC.



TEL 604.688.3655
FAX 604.688.3522
info@rafiarchitects.com
www.rafiarchitects.com

SUITE ONE
1600 HOWE ST
VANCOUVER BC
V6Z 2L9 CANADA

TOWNLINE

Project
HUDSON PLACE 1,
777 Herald Street,
VICTORIA, B.C.

Drawing Title
LEVEL 25 - PH


Date 15/01/2018	Project No. 15-37-1
Scale 1:100	Drawing No. A2.12
Drawn By Author	Rev
File name	

Received

City of Victoria

JAN 24 2018

Planning & Development Department
Community Planning Division

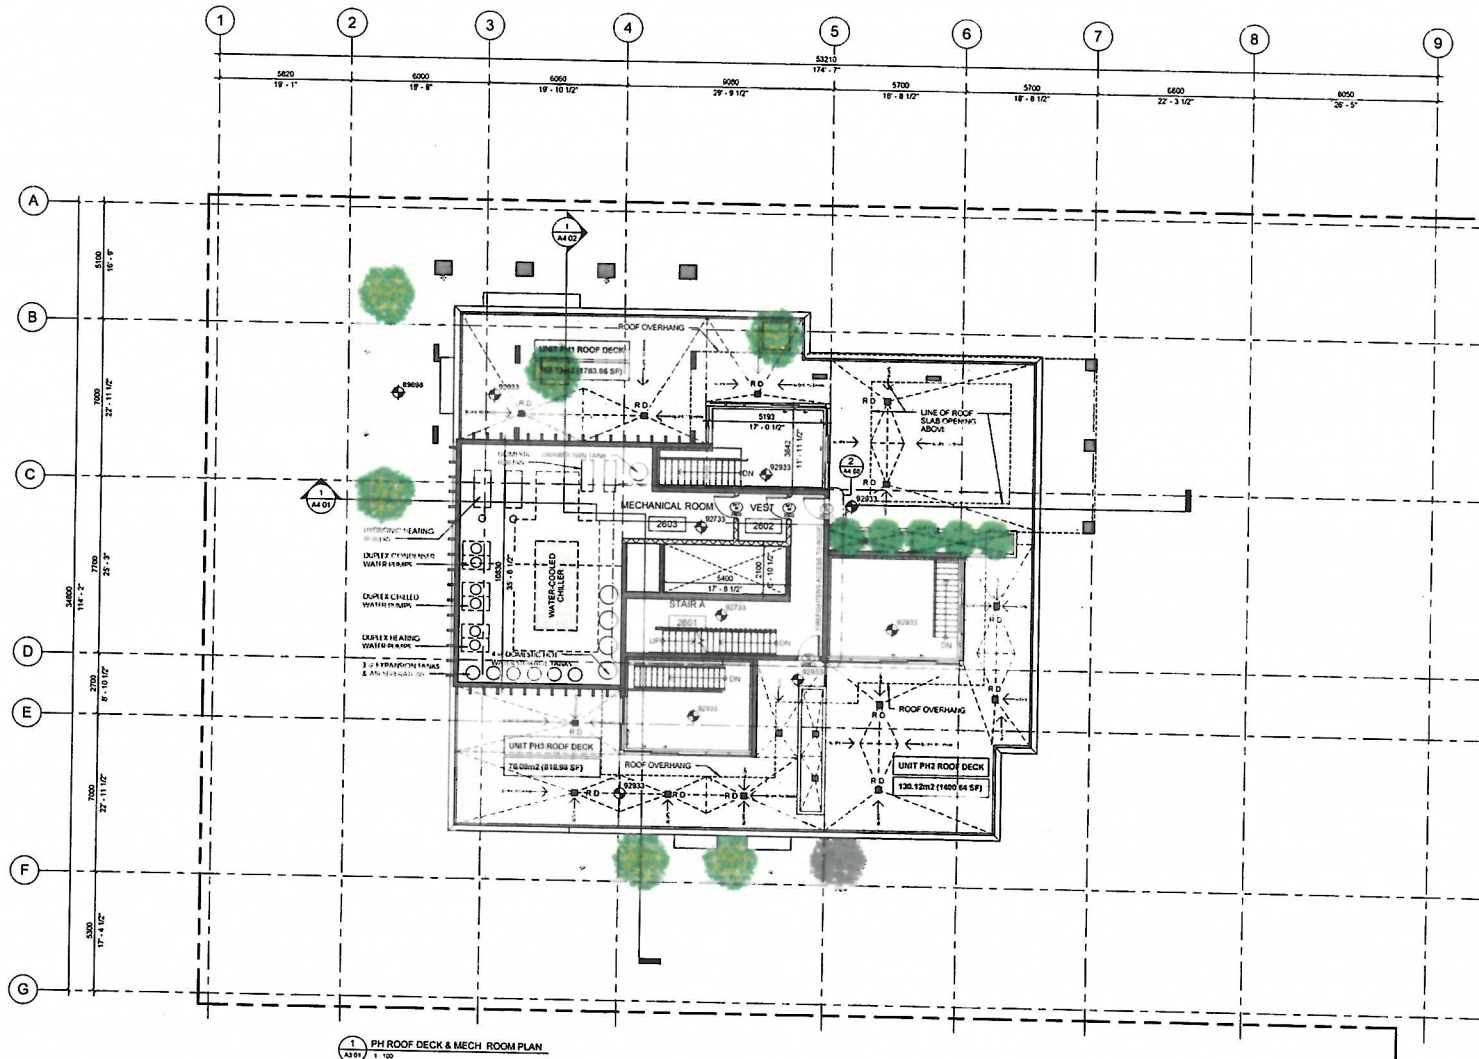

Copyright Reserved
This plan and design are, and at all times, remain the exclusive property of the author. It is not to be used, copied, or reproduced in any form without the written consent of the author. The author shall not be held responsible for any variations from the dimensions and conditions shown on the drawing.

Drawing Issue Date

Revision Schedule

Rev #	Date	Description
1	2017-07-12	CP PRELIMINARY
2	2017-09-27	CP PRELIMINARY
3	2018-01-19	CP PRELIMINARY

RAFI ARCHITECTS INC.



TEL 604 688 3655
FAX 604 688 3522
EMAIL raf@rafiarchitects.com
WWW rafarchitects.com
SUITE ONE
1600 HOWE ST
VANCOUVER BC
V6Z 2Y9 CANADA



Project
HUDSON PLACE 1,
777 Herald Street,
VICTORIA, B.C.


Drawing Title
PH ROOF DECK
PLAN

Date 01/25/2018	Project No 15-37-1
Scale 1" = 10'	Drawing No A2.13
Drawn By Author	Rev


Received
City of Victoria

JAN 24 2018

Planning & Development Department
Community Planning Division

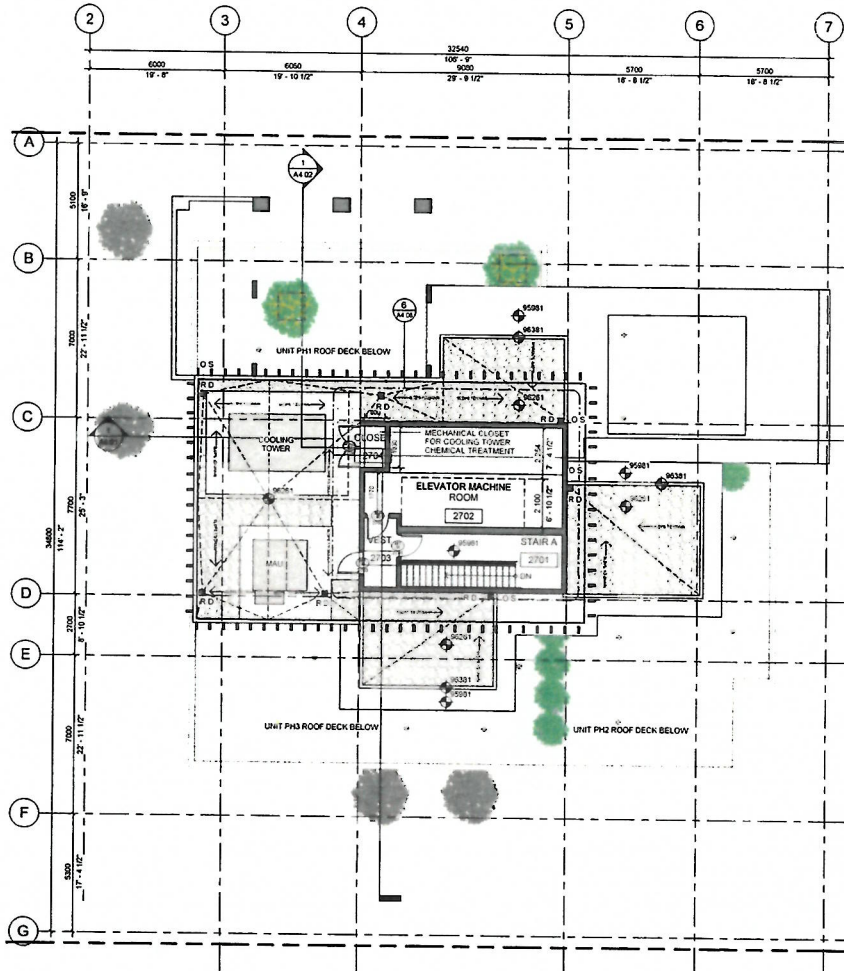

1 MECH ROOF PLAN
1:100

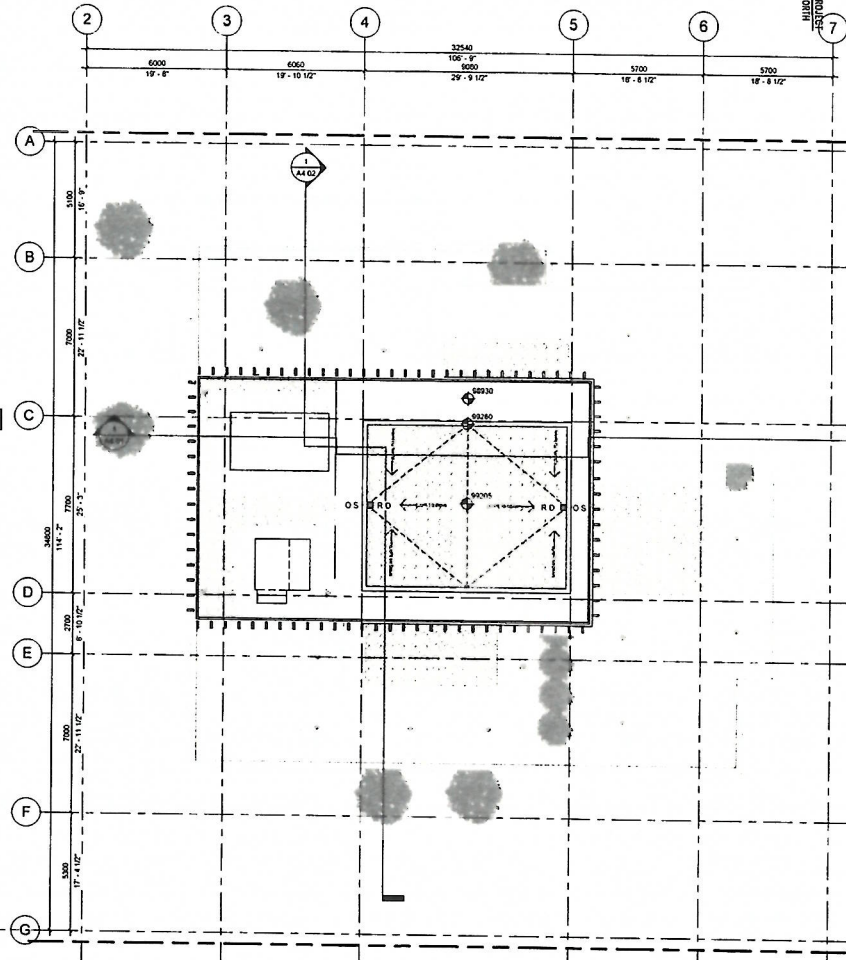

2 TOP ROOF PLAN
1:100

Copyright Reserved
This plan and design are and at all times remain the exclusive property of the architect. No part of this plan and design may be reproduced or transmitted in any form or by any means electronic or mechanical, including photocopying, recording, or by any information storage and retrieval system, without the prior written permission of the architect. The architect shall not be responsible for any errors or omissions in this plan and design, and shall not be liable for any damages or losses of any kind, including consequential damages, arising from the use of this plan and design.

Drawing Issue Date


Revision Schedule

Rev #	Date	Description
1	2018-01-19	PER APPROVAL

RAFI ARCHITECTS INC.



TEL 604 688 3655
FAX 604 688 3522
EMAIL rafia@rafiarchitects.com
WWW rafiaarchitects.com
SUITE ONE
1600 HOWE ST
VANCOUVER BC
V6Z 2T9 CANADA

 

Project
HUDSON PLACE 1,
777 Herald Street,
VICTORIA, B.C.

Drawing Title
ELEVATOR
MACHINE ROOM &
TOP ROOF PLAN

Date	01/17/18	Project No	15-37-1
Scale	1:100	Drawing Title	A2.14
Drawn By		Author	
Check By		Rev	

JAN 24 2018

Copyright Reserved
This plan and design are, and at all times remain, the exclusive property of the undersigned designer and cannot be used or reproduced without written consent. Written dimensions shall have precedence over stated dimensions. Contractors shall verify and be responsible for all dimensions and conditions on the job and this office shall be informed of any variations from the dimensions and conditions shown on the drawing.

Revision Schedule

RAFI ARCHITECTS INC.

 TOWNLINE

NORTH ELEVATION

Architectural elevation drawing of a building facade. The drawing shows a multi-story building with a complex facade featuring large glass windows, brickwork, and various architectural details. The facade is divided into sections by vertical and horizontal lines. On the left side, there is a vertical list of material finish callouts, each preceded by a circled number. These callouts specify materials like brick veneer, painted architectural concrete, clear sealed architectural concrete, and various types of glazing and metal panels. The building's facade is composed of several distinct sections, including a large glass curtain wall on the right, a brick section on the left, and a central section with a mix of materials. The drawing is a detailed technical representation of the building's exterior, showing the placement and finish of various materials and components.


MATERIAL FINISHES

1. BRICK VENEER - MUTUAL MATERIALS - "HEBRON ONYX IRONSPOT", SMOOTH FINISH
2. PAINTED ARCHITECTURAL CONCRETE w/ 20mm REVEALS / "CC-58 WHITE ICE (B. Moore)
3. CLEAR SEALED ARCHITECTURAL CONCRETE
4. CLEAR GLAZING IN PREFINISHED ALUMINUM FRAMES / GREY VELVET (AAMA 2603 GX206Q)
5. TINTED GLAZING IN PREFINISHED ALUMINUM FRAMES / GREY VELVET (AAMA 2603 GX206Q)
6. CLEAR GLAZING IN PREFINISHED ALUMINUM RAILINGS / GREY VELVET (AAMA 2603 GX206Q)
7. TINTED GLAZING IN PREFINISHED ALUMINUM RAILINGS / GREY VELVET (AAMA 2603 GX206Q)
8. VERTICAL SPANDREL GLAZING IN ALUMINUM FRAMES / OFF WHITE - GREY CASHMERE 2138-60 (B. Moore)
9. HORIZONTAL SPANDREL GLAZING IN ALUMINUM FRAMES / LIGHT GRAY - STEEL WOOL 2124-20 (B. Moore)
10. INSULATED METAL PANEL / LOUVER IN PREFINISHED ALUMINUM FRAMES / GREY VELVET (AAMA 2603 GX206Q)
11. HORIZONTAL SPANDREL GLAZING IN ALUMINUM FRAMES / LIGHT BLUE - DENIM WASH CC-770 (B. Moore)
12. PREFINISHED ALUMINUM GATES AND PICKET RAILINGS / WROUGHT IRON 2124-10 (B. Moore)
13. LAMINATED GLASS w/ DIFFUSED WHITE INTERLAYER AND STRUCTURAL STEEL CANOPY / GREY VELVET (AAMA 2603 GX206Q)
14. PREFINISHED METALS - LOUVERS TO MATCH FRAMES / GREY VELVET (AAMA 2603 GX206Q)
15. PREFINISHED MISCELLANEOUS METALS / GREY VELVET (AAMA 2603 GX206Q)
16. FIBERGLASS CUSTOM PLANTER (SIZE 1200mm X 1800mm) WITH IRRIGATION & DRAINAGE SYSTEM
17. COMPOSITE WOOD SLATS - WOOD FINISH HIGH DENSITY LAMINATE PANELS
18. SUNSHADES / TOWERTOP FEATURE - EXTRUDED ALUMINUM PROFILES, POWDERCOATED / METALIC BRONZE
19. ARCHITECTURAL LIGHTING WALL MOUNTED
20. ARCHITECTURAL PENDANT LIGHTING
21. SERVICE LIGHTING WALL MOUNTED

Received
City of Victoria

JAN 24 2018

Planning & Development Department
Community Planning Division

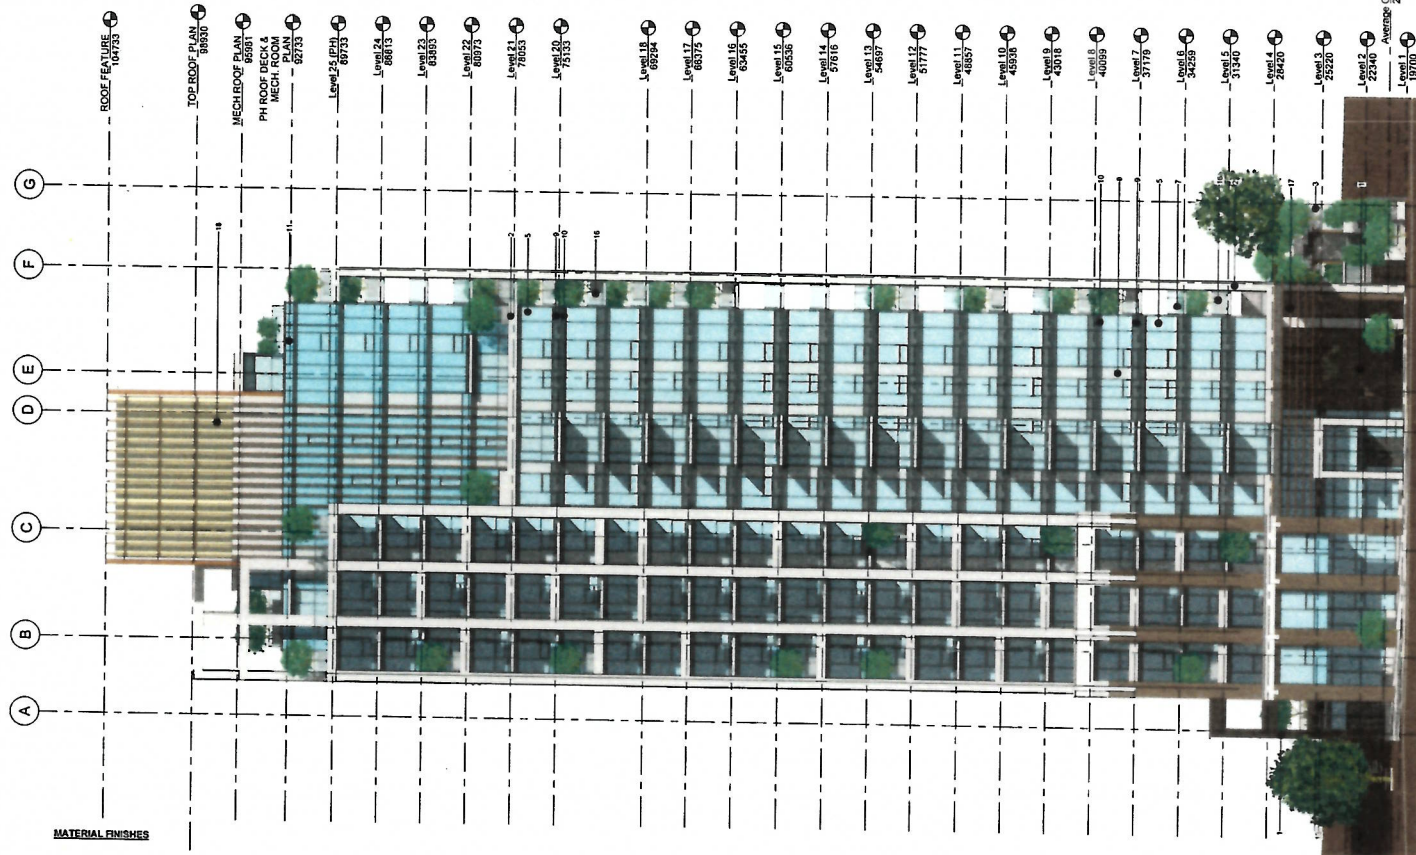

MATERIAL FINISHES

1. BRICK VENEER - MUTUAL MATERIALS - "HEBRON ONYX IRONSPOT", SMOOTH FINISH
2. PAINTED ARCHITECTURAL CONCRETE w/ 28mm REVEALS / * OC-58 WHITE ICE (B Moore)
3. CLEAR SEALED ARCHITECTURAL CONCRETE
4. CLEAR GLAZING IN PREFINISHED ALUMINUM FRAMES * GREY VELVET (AAMA 2603 GX2060)
5. TINTED GLAZING IN PREFINISHED ALUMINUM FRAMES * GREY VELVET (AAMA 2603 GX2060)
6. CLEAR GLAZING IN PREFINISHED ALUMINUM RAILINGS * GREY VELVET (AAMA 2603 GX2060)
7. TINTED GLAZING IN PREFINISHED ALUMINUM RAILINGS * GREY VELVET (AAMA 2603 GX2060)
8. VERTICAL SPANDREL GLAZING IN ALUMINUM FRAMES * OFF WHITE - GREY CASHMERE 2136-60 (B Moore)
9. HORIZONTAL SPANDREL GLAZING IN ALUMINUM FRAMES * LIGHT GRAY - STEEL WOOL 2121-20 (B Moore)
10. INSULATED METAL PANEL / LOUVER IN PREFINISHED ALUMINUM FRAMES * GREY VELVET (AAMA 2603 GX2060)
11. HORIZONTAL SPANDREL GLAZING IN ALUMINUM FRAMES * LIGHT BLUE - DENIM WASH CC-770 (B Moore)
12. PREFINISHED ALUMINUM GATES AND PICKET RAILINGS * WROUGHT IRON 2124-10 (B Moore)
13. LAMINATED GLASS w/ DIFFUSED WHITE INTERLAYER AND STRUCTURAL STEEL CANOPY * GREY VELVET (AAMA 2603 GX2060)
14. PREFINISHED METALS - LOUVERS TO MATCH FRAMES * GREY VELVET (AAMA 2603 GX2060)
15. PREFINISHED MISCELLANEOUS METALS * GREY VELVET (AAMA 2603 GX2060)
16. FIBERGLASS CUSTOM PLANTER (SIZE 1200mm X 1800mm) WITH IRRIGATION & DRAINAGE SYSTEM
17. COMPOSITE WOOD SLATS - WOOD FINISH HIGH DENSITY LAMINATE PANELS
18. SUNSHADES / TOWERTOP FEATURE - EXTRUDED ALUMINUM PROFILES, POWDERCOATED * METALIC BRONZE
19. ARCHITECTURAL LIGHTING WALL MOUNTED
20. ARCHITECTURAL PENDANT LIGHTING
21. SERVICE LIGHTING WALL MOUNTED

Copyright Reserved
This plan and design are, and at all times remain, the intellectual property of the architect. No part of this plan and design may be reproduced or transmitted in any form or by any means, electronic or mechanical, including photocopying, recording, or by any information storage and retrieval system, without the prior written permission of the architect. The architect shall not be responsible for any errors or omissions in this plan and design, and shall not be responsible for any variations from the dimensions and materials shown in this drawing.

Drawing Issue Date

Revision Schedule

Rev #	Date	Description
1	2017-07-12	CP REVIEW
2	2017-08-22	CP REVIEW
3	2018-01-12	CP REVIEW

RAFI ARCHITECTS INC.



TEL
604.688.3655
FAX
604.688.3522
EMAIL
rafi@rafiarchitects.com
www.rafiarchitects.com

SUITE ONE
1600 HOWE ST
VANCOUVER BC
V6Z 2L9 CANADA

Client
TOWNLINE


Project
HUDSON PLACE 1,
777 Herald Street,
VICTORIA, B.C.

Drawing Title
WEST ELEVATION

Date 01/25/2018	Project No 15-37-1
Scale As indicated	Drawing No A3.02
Drawn By Author	Rev
File Name	


JAN 24 2018

Planning & Development Department
Community Planning Division

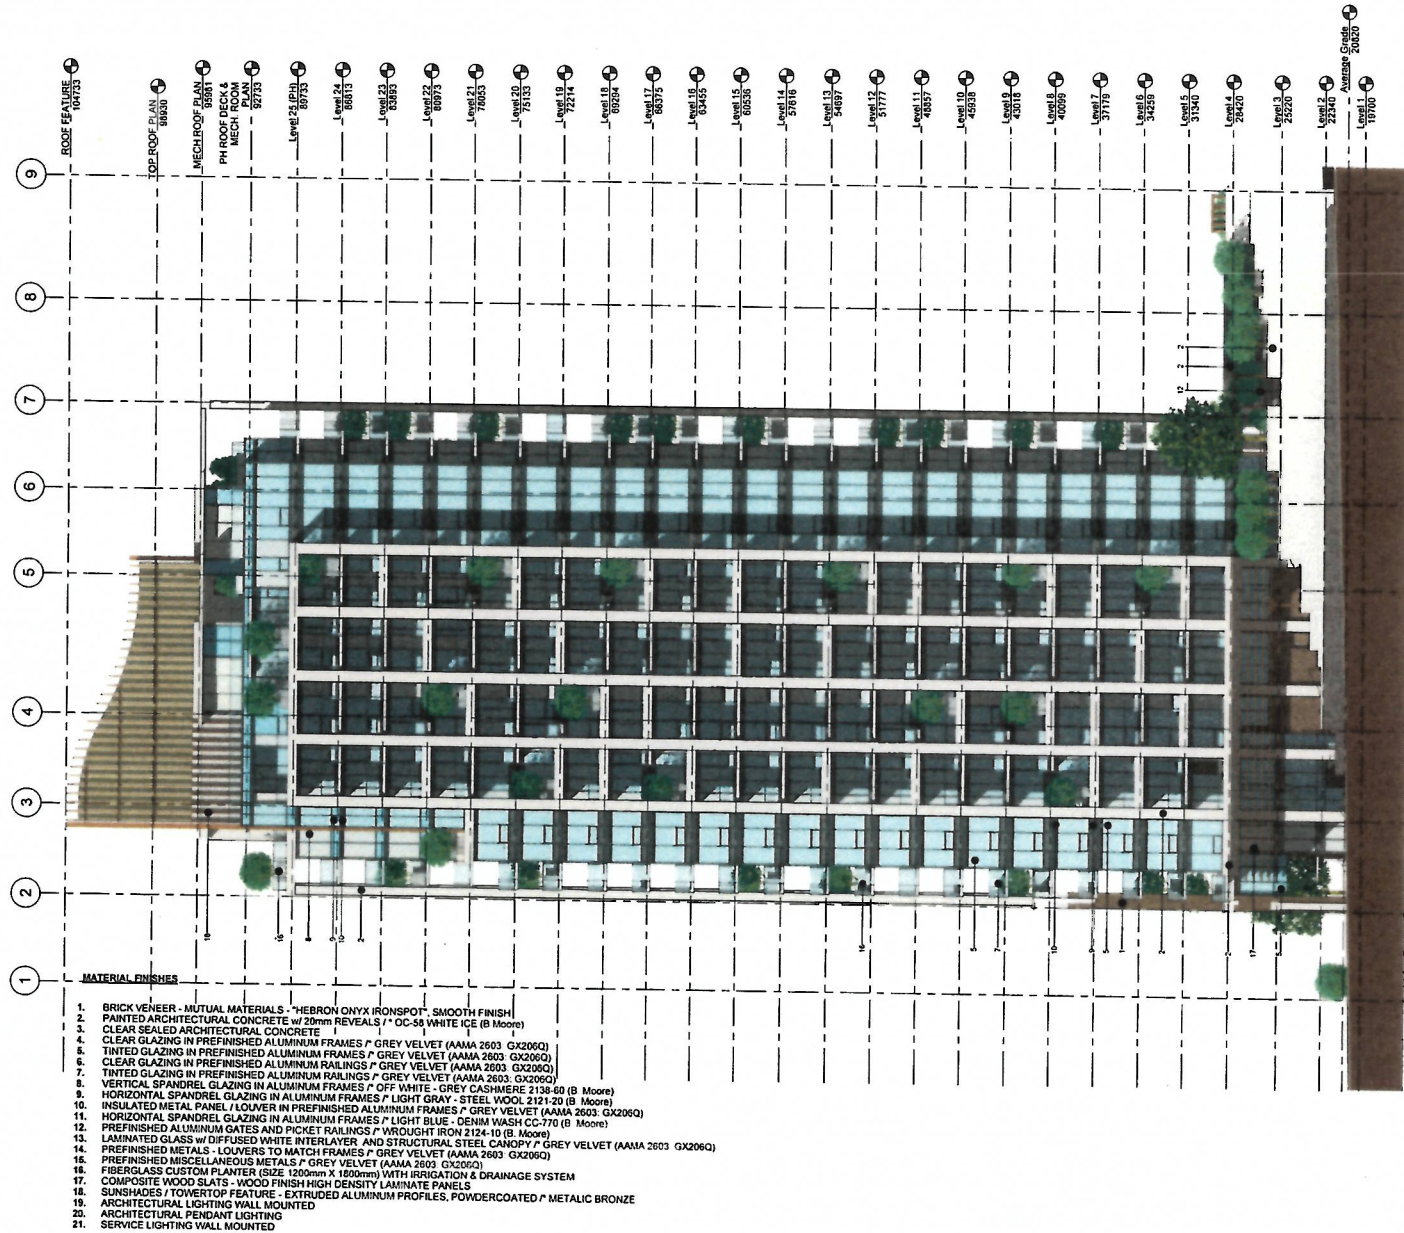

JAN 24 2018

Planning & Development Department
Community Planning Division

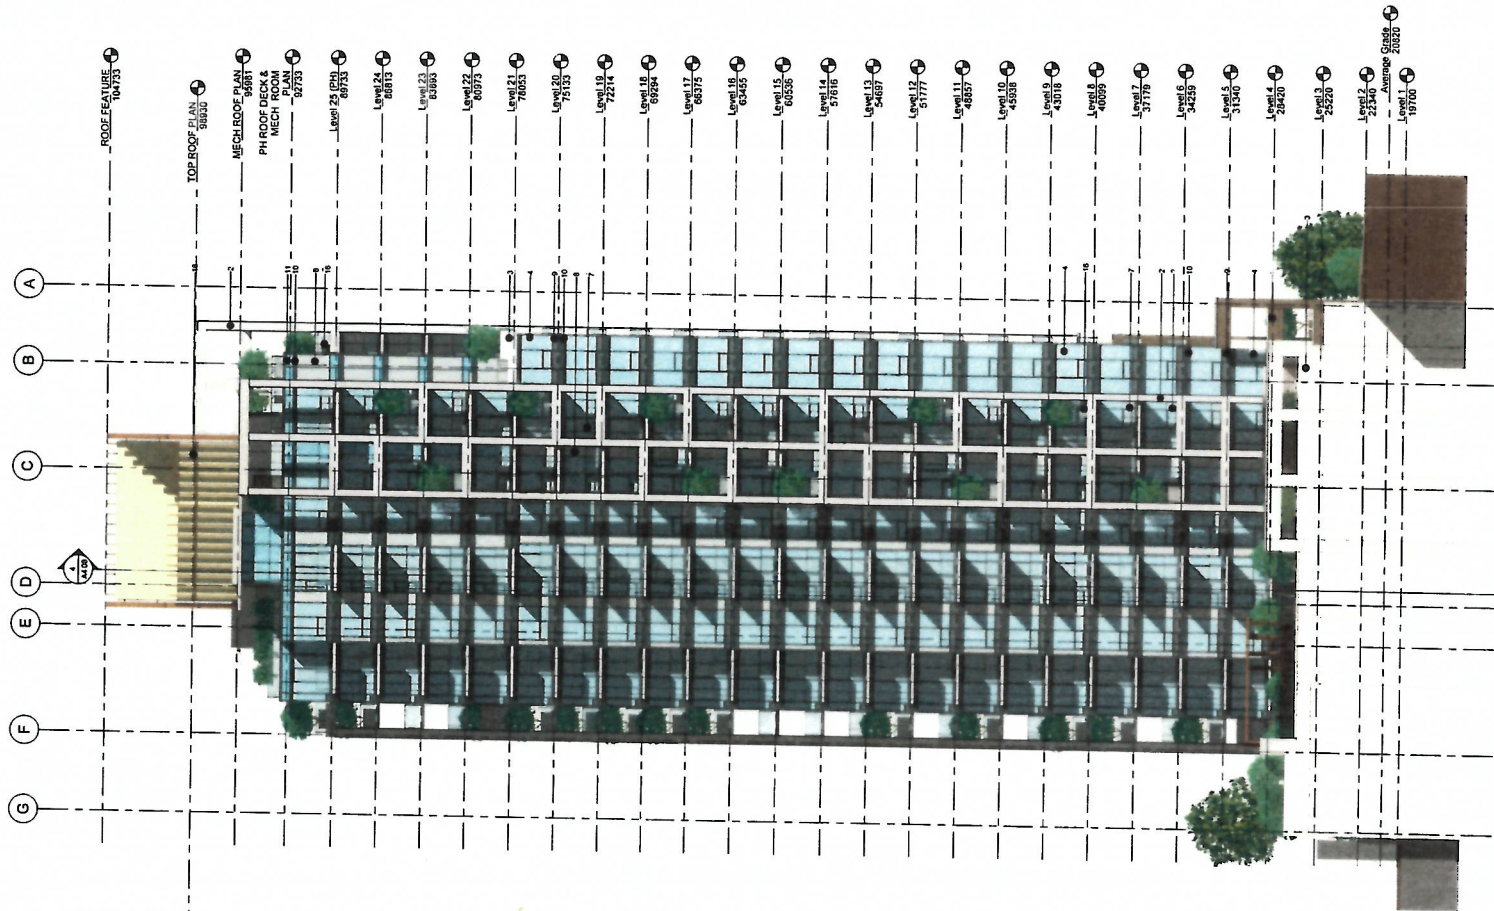

MATERIAL FINISHES

1. BRICK VENEER - MUTUAL MATERIALS - "HEBRON ONYX IRONSPOT", SMOOTH FINISH
2. PAINTED ARCHITECTURAL CONCRETE w/ 20mm REVEALS / "OC-58 WHITE ICE (B Moore)
3. CLEAR SEALED ARCHITECTURAL CONCRETE
4. CLEAR GLAZING IN PREFINISHED ALUMINUM FRAMES / GREY VELVET (AAMA 2603, GX2060)
5. TINTED GLAZING IN PREFINISHED ALUMINUM FRAMES / GREY VELVET (AAMA 2603, GX2060)
6. CLEAR GLAZING IN PREFINISHED ALUMINUM RAILINGS / GREY VELVET (AAMA 2603, GX2060)
7. TINTED GLAZING IN PREFINISHED ALUMINUM RAILINGS / GREY VELVET (AAMA 2603, GX2060)
8. VERTICAL SPANDREL GLAZING IN ALUMINUM FRAMES / OFF WHITE - GREY CASHMERE 2138-60 (B Moore)
9. HORIZONTAL SPANDREL GLAZING IN ALUMINUM FRAMES / LIGHT GRAY - STEEL WOOL 2121-20 (B Moore)
10. INSULATED METAL PANEL / LOUVER IN PREFINISHED ALUMINUM FRAMES / GREY VELVET (AAMA 2603, GX2060)
11. HORIZONTAL SPANDREL GLAZING IN ALUMINUM FRAMES / LIGHT BLUE - DENIM WASH CC-770 (B Moore)
12. PREFINISHED ALUMINUM GATES AND PICKET RAILINGS / WROUGHT IRON 2124-10 (B Moore)
13. LAMINATED GLASS w/ DIFFUSED WHITE INTERLAYER AND STRUCTURAL STEEL CANOPY / GREY VELVET (AAMA 2603, GX2060)
14. PREFINISHED METALS - LOUVERS TO MATCH FRAMES / GREY VELVET (AAMA 2603, GX2060)
15. PREFINISHED MISCELLANEOUS METALS / GREY VELVET (AAMA 2603, GX2060)
16. FIBERGLASS CUSTOM PLANTER (SIZE 1200mm X 1000mm) WITH IRRIGATION & DRAINAGE SYSTEM
17. COMPOSITE WOOD SLATS - WOOD FINISH HIGH DENSITY LAMINATE PANELS
18. SUNSHADES / TOWERTOP FEATURE - EXTRUDED ALUMINUM PROFILES, POWDERCOATED / METALIC BRONZE
19. ARCHITECTURAL LIGHTING WALL MOUNTED
20. ARCHITECTURAL PENDANT LIGHTING
21. SERVICE LIGHTING WALL MOUNTED

Copyright Reserved
This plan and design are, and as all taken, remain the exclusive property of the architect/designer and cannot be used or reproduced without written consent. Written dimensions shall have precedence over stated dimensions. Construction shall comply with all applicable codes and regulations and any variations from the dimensions and proportions shown on the drawings.

Drawing Issue Date

Revision Schedule

Rev #	Date	Description
1	2017-07-12	OP SITE PLAN
2	2017-09-29	OP PRELIMINARY
3	2018-01-19	OP PRELIMINARY

RAFIARCHITECTS INC.



TEL 604.688.3655
FAX 604.688.3522
EMAIL rafia@rafiarchitects.com
WWW rafiaarchitects.com

SUITE ONE
1600 HOWE ST
VANCOUVER BC
V6Z 2Y9 CANADA

TOWNLINE

Project
**HUDSON PLACE 1,
777 Herald Street,
VICTORIA, B.C.**

Drawing Title
EAST ELEVATION

Date 11/01/2018	Project No 15-37-1
Scale As indicated	Drawing No A3.04
Drawn By Author	Rev
File Name	

Received
City of Victoria

JAN 24 2018

City of Victoria
Community Planning Division

Copyright Reserved
This plan and design are, and at all times remain, the exclusive property of the architect and cannot be used or reproduced without written consent. Violations shall result in proceedings over scaled dimensions. Contractors shall verify and be responsible for all dimensions and elevations on the site and the office shall be notified of any violations from the dimensions and conditions shown on the drawings.

Drawing Issue Data

Revision Schedule

Rev #	Date	Description
1	2017-07-12	CP REVIEW
2	2017-05-25	CP REVIEW
3	2016-07-19	CP REVIEW

RAFI ARCHITECTS INC.



TEL 604.688.3655
FAX 604.688.3522
EMAIL rafia@rafiaarchitects.com
WWW rafiaarchitects.com

SUITE ONE
1600 HOWE ST
VANCOUVER BC
V6Z 2L9 CANADA

TOWNLINE

2000
HUDSON PLACE 1,
777 Herald Street,
VICTORIA, B.C.

Building Title
BUILDING SECTION

Date 15-07-18	Project No 15-37-1
Scale 1:150	Drawing No A4.01
Drawn By Author	Rev



11/01/18 3:42:27 PM

Received
City of Victoria

JAN 24 2018

Planning Department
Community Planning Division

Copyright Reserved
This plan and design are, and at all times remain, the derivative property of the architect/designer and cannot be used or reproduced without written consent. Work shall remain the property of the architect/designer and shall be held in confidence. The architect/designer shall be responsible for all dimensions and measurements on the job and the office shall be advised of any variations from the dimensions and conditions shown on the drawing.

Drawing Issue Date

Revision Schedule

Rev. #	Date	Description
1	2017-07-12	DP 15-37-1
2	2017-09-29	DP 15-37-1
3	2017-11-18	DP 15-37-1

RADI ARCHITECTS INC.




404 688 3655
FAX
404 688 3522
radiarchitects.com
www.radiarchitects.com
SUITE ONE
1600 HOWE ST
VANCOUVER BC
V6Z 2T9 CANADA

TOWNLINE

Project
HUDSON PLACE 1,
777 Herald Street,
VICTORIA, B.C.

Drawing Title
BUILDING SECTION

Date	15-37-1
Scale	Drawing No
1:150	A4.02
Drawn By	Rev
Author	
File name	

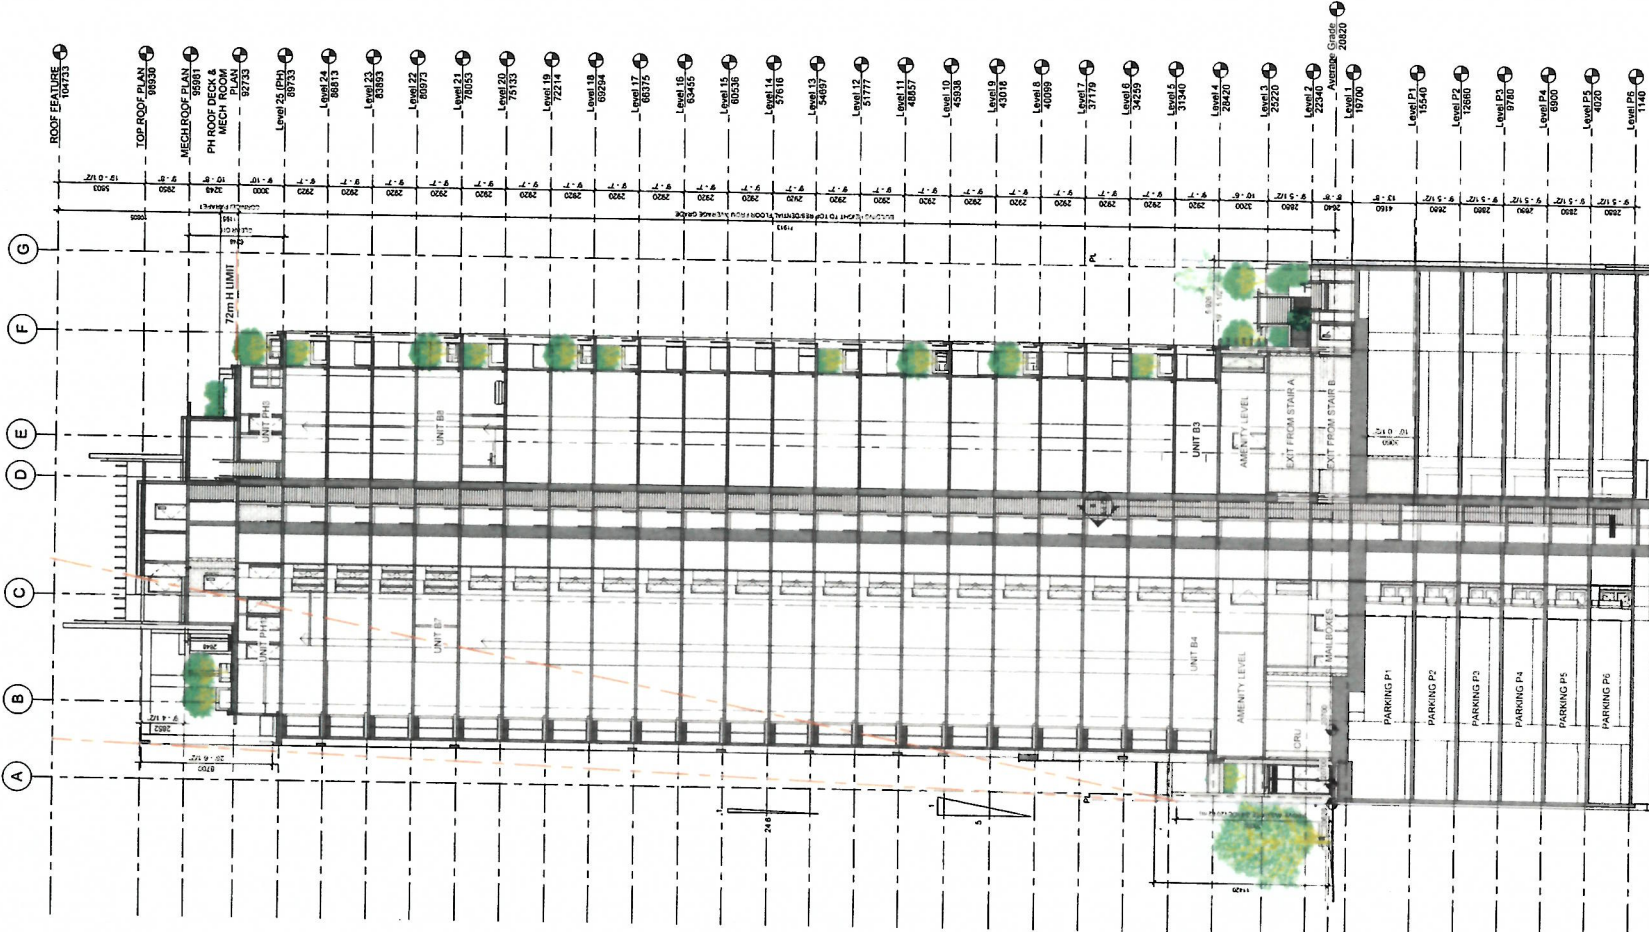

Received
City of Victoria

JAN 24 2018

Planning & Development Department
Community Planning Division

Copyright Reserved
This plan and design are, and its contents remain, the exclusive property of the architect / designer and cannot be used or reproduced without written consent. Wherever necessary, the architect / designer shall verify and be responsible for all dimensions and conditions on the job and they shall be released of any variations from the dimensions and conditions shown on the drawing.

Drawing Issue Date

Revision Schedule

Rev #	Date	Description
1	2017-07-12	Initial Design
2	2017-09-29	For Review and Approval
3	2018-01-19	For Review and Approval

RAFI ARCHITECTS INC.




111
404 688 3655
404 688 3522
EMAIL: info@rafiarchitects.com
WWW: rafiarchitects.com
SUITE ONE
1600 HOWE ST
VANCOUVER B.C.
V6Z 2I9 CANADA

TOWNLINE

Project
HUDSON PLACE 1,
777 Herald Street,
VICTORIA, B.C.

Drawing Title
BUILDING SECTION
AA

Date 01/19/2018	Project No. 15-37-1
Scale 1:100	Drawing No. A4.03
Drawn By Author	Rev
File name	

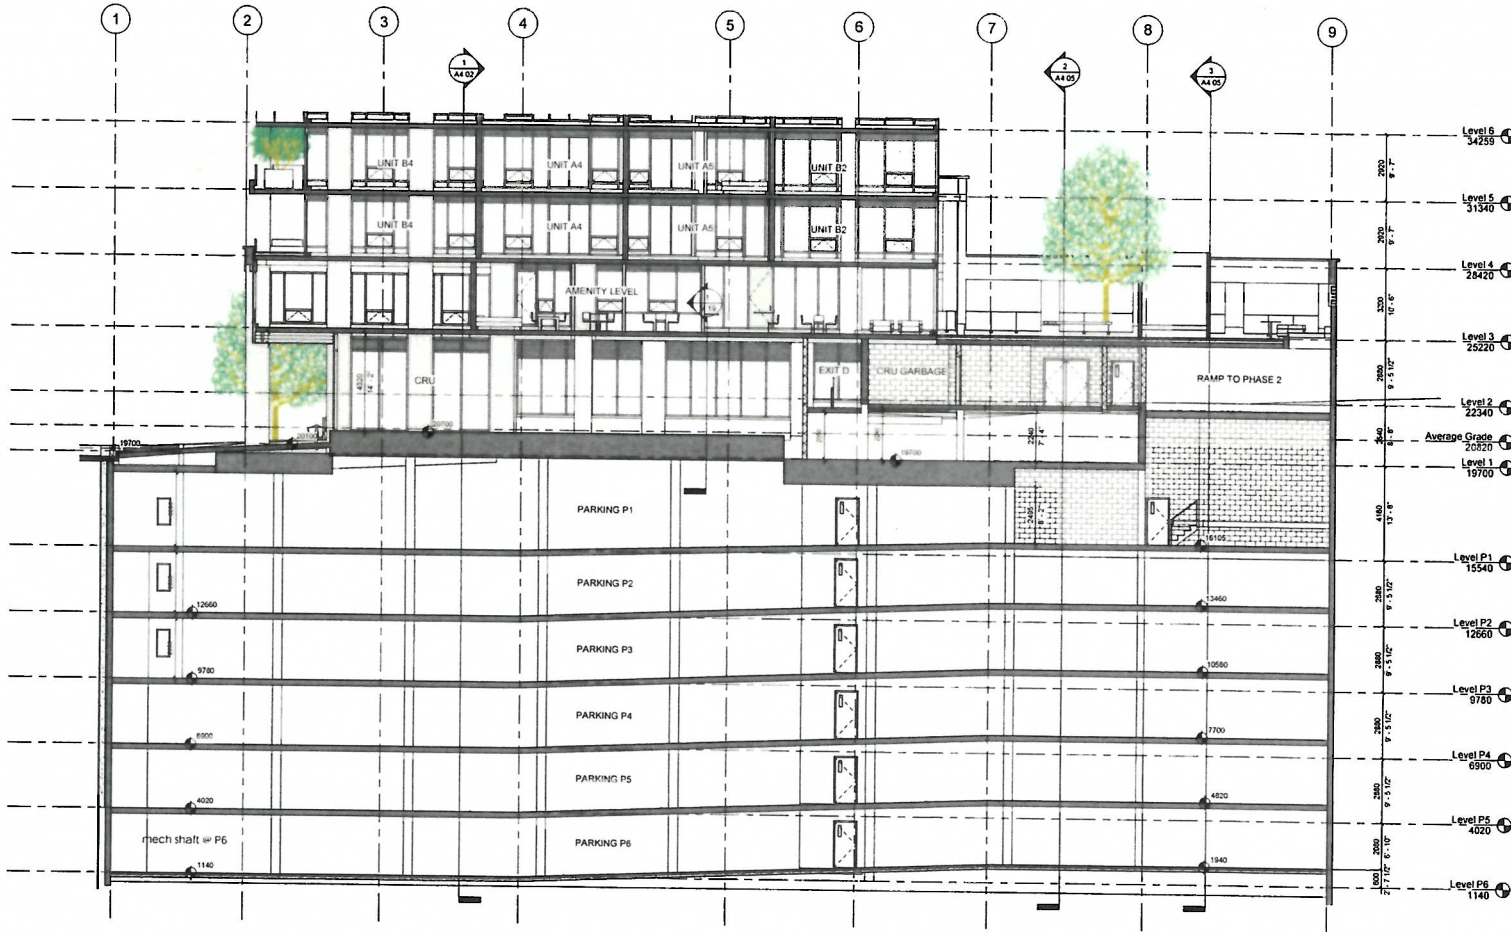

Received

City of Victoria

JAN 24 2018

Planning & Development Department
Community Planning Division



Copyright Reserved
This plan and design are, and at all times remain, the exclusive property of the architect. No part of this design may be reproduced without written consent. All dimensions shall be in feet and inches. The architect's name shall be on the plan and this office shall be notified of any variations from the dimensions and conditions shown on this drawing.

Drawing Issue Date

Revision Schedule

Rev #	Date	Description
1	2017-07-12	DP SUBMISSION
2	2017-08-23	DP REVISION
3	2017-09-19	DP REVISION

RAFI ARCHITECTS INC.



404 688 3655
404 688 3522
rafiarchitects.com
www.rafiarchitects.com
SUITE ONE
1600 HOWE ST
VANCOUVER BC
V6Z 219 CANADA

Client TOWNLINE

Project HUDSON PLACE 1,
777 Herald Street,
VICTORIA, B.C.

Drawing Title
BUILDING SECTION
BB

Date 01/26/2018	Project No 15-37-1
Scale 1/8" = 1'-0"	Drawing No A4.04
Drawn By	Author
File name	Rev

Received
City of Victoria




JAN 24 2018

City of Victoria
Community Planning Division

Copyright Reserved
This plan and design are and at all times remain the exclusive property of the Architect and shall not be used or reproduced without written consent. The Architect shall not be responsible for any errors or omissions in the design and shall not be held liable for any damages or losses resulting from the use of the design.

Drawing Issue Date

Revision Schedule		
Rev #	Date	Description
1	2017-07-12	OP: Initial City
2	2017-08-29	OP: Initial City
3	2018-01-19	OP: Initial City

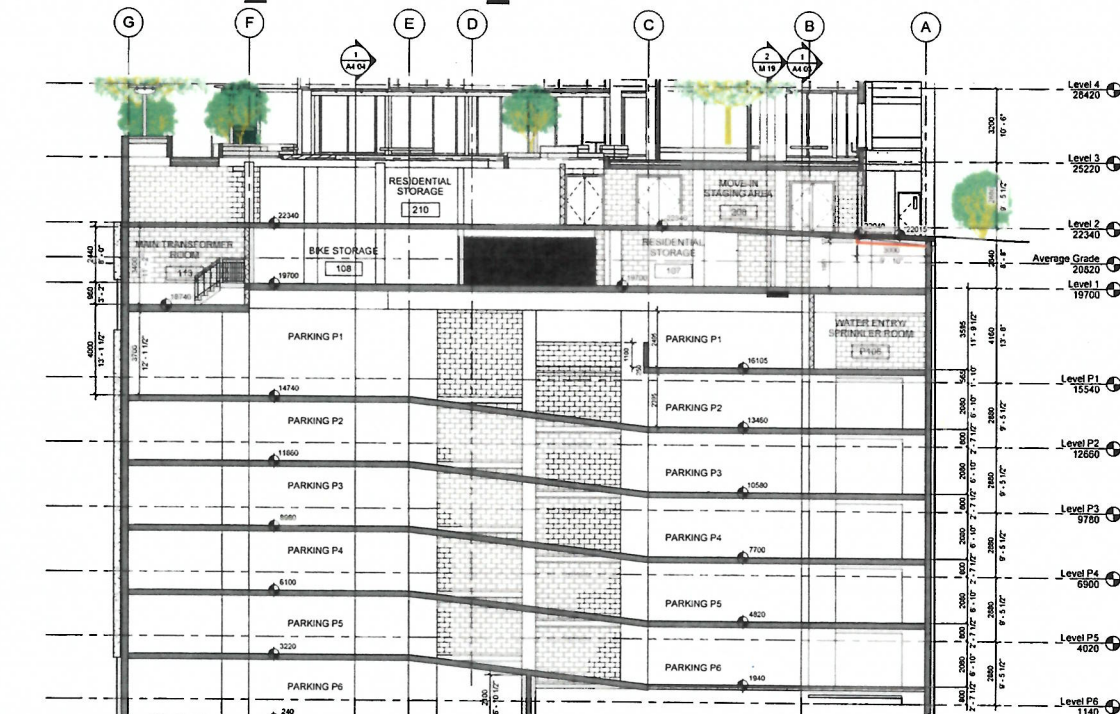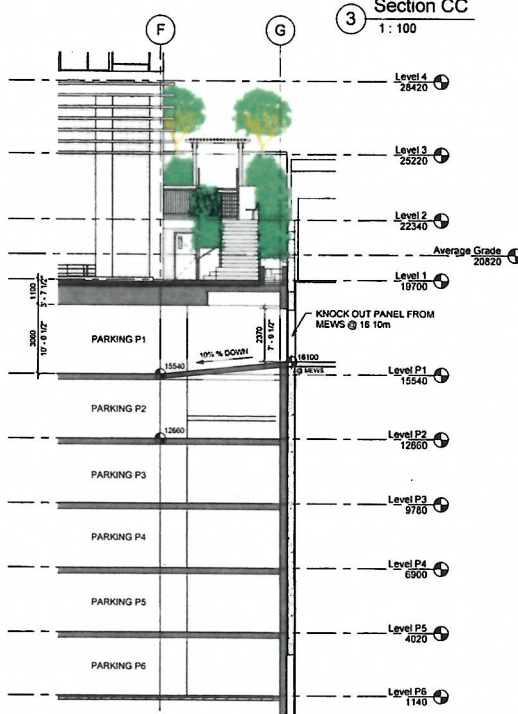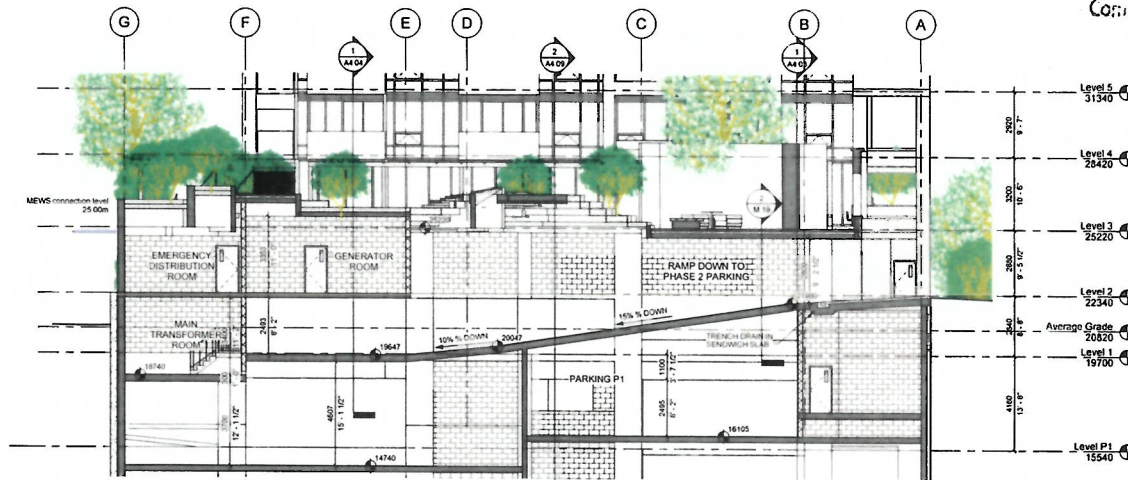


RAFI ARCHITECTS INC.



404.688.3655
404.688.3522
info@rafiarchitects.com
www.rafiarchitects.com

SUITE ONE
1600 HOWE ST
VANCOUVER BC
V6Z 2L9 CANADA

 

HUDSON PLACE 1,
777 Herald Street,
VICTORIA, B.C.

BUILDING
SECTIONS

Date	Project No
08/08/2017	15-37-1
Scale	Drawing No
1: 100	A4.05
Drawn By	Author
Rev	Rev

Received
City of Victoria

JAN 24 2018

Planning & Development Department
Community Planning Division




Copyright Reserved
This plan and design are and all of its contents remain the exclusive property of the architect / designer and cannot be used or reproduced without written consent. All other dimensions shall have precedence over these dimensions. Contractors shall verify and be responsible for all dimensions and conditions on the job and the owner shall be informed of any changes from the development and conditions shown on the drawing.

Drawing Issue Data


Revision Schedule

Rev	Date	Description
1	2017-03-12	CP SUBMISSION
2	2017-08-29	CP PRELIMINARY
3	2018-01-18	CP PRELIMINARY

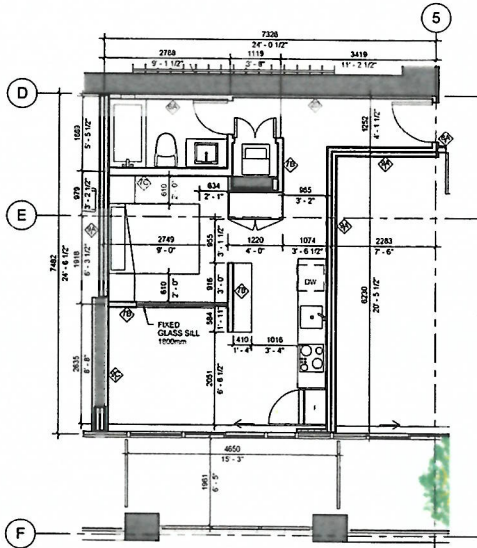


1 UNIT A1 - 1 BEDROOM

UNIT A1 - INFO
STUDIO 42.0m² (452.96 SF)
17 UNITS TOTAL
L4 - L20

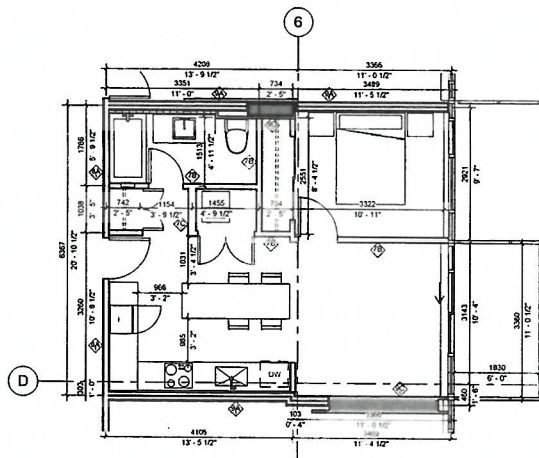


2 UNIT A2 - 1 BEDROOM

UNIT A2 - INFO
1 BEDROOM 48.12m² (528.70 SF)
17 UNITS TOTAL
L4 - L20

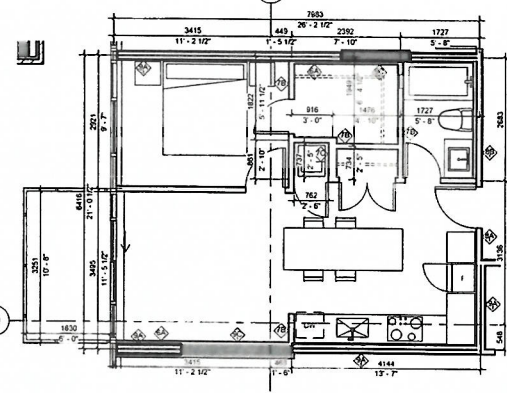


3 UNIT A3 - 1 BEDROOM

UNIT A3 - INFO
1 BEDROOM 51.37m² (552.97 SF)
17 UNITS TOTAL
L4 - L20

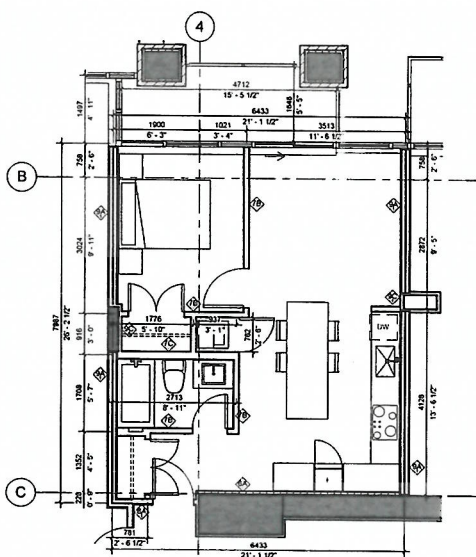

4 UNIT A4 - 1 BEDROOM

UNIT A4 - INFO
1 BEDROOM 51.16m² (550.50 SF)
17 UNITS TOTAL
L4 - L20

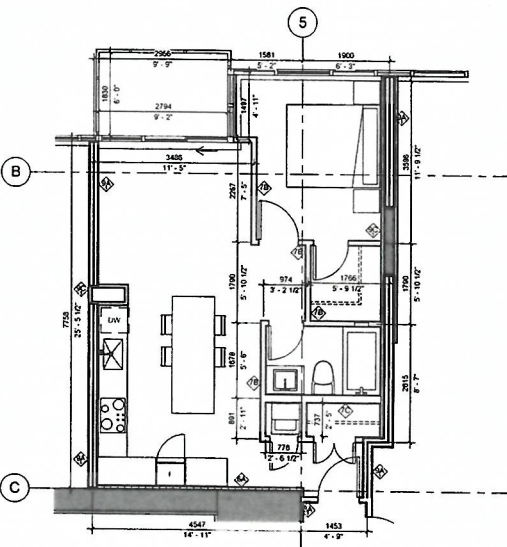

5 UNIT A5 - 1 BEDROOM

UNIT A5 - INFO
1 BEDROOM 55.99m² (602.71 SF)
17 UNITS TOTAL
L4 - L20

RAFI ARCHITECTS INC.
161
604 688 3655
FAX
604 688 3522
EMAIL
rafi@rafiarchitects.com
WWW
rafiarchitects.com
SUITE ONE
1600 HOWE ST
VANCOUVER BC
V6Z 2V9 CANADA

TOWNLINE

Project
**HUDSON PLACE 1,
777 Herald Street,
VICTORIA, B.C.**





Drawn By
**UNIT PLANS
1-BEDROOM UNITS**

Date	01/08/2018	Project No.	15-37-1
Scale	1:50	Drawing No.	A6.01
Drawn By		Author	
File name		Rev	

Received
City of Victoria

JAN 24 2018

Planning & Development Department
Community Planning Division

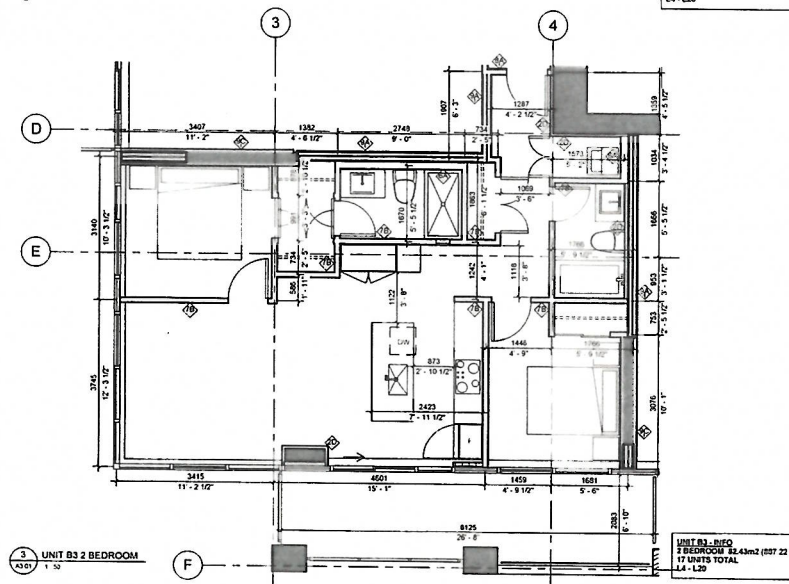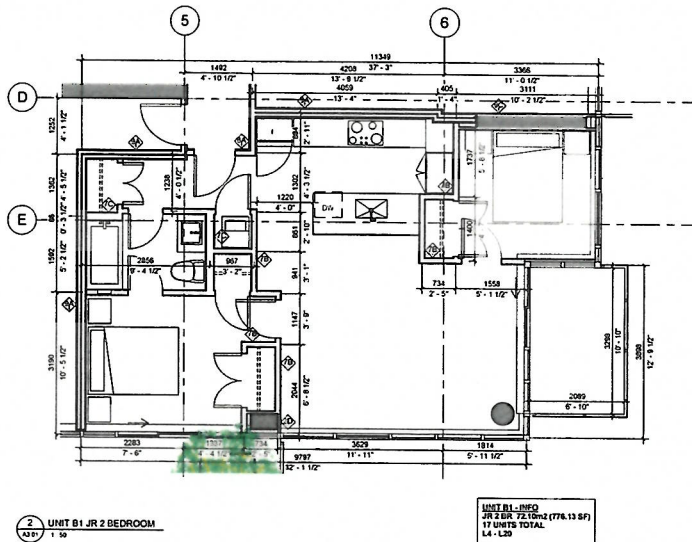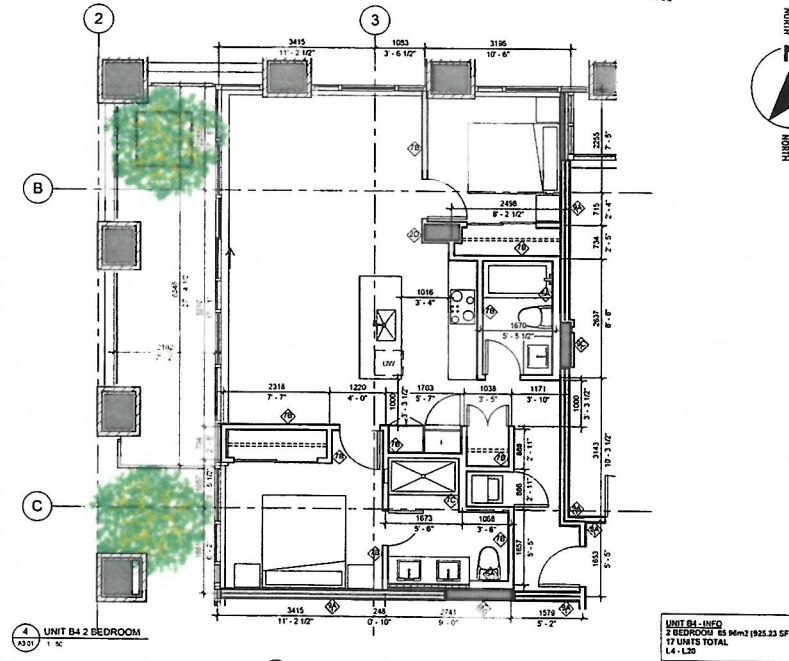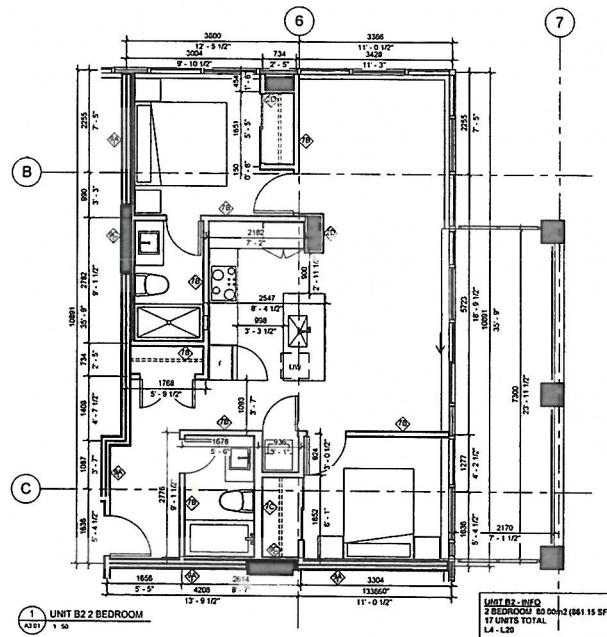

Copyright Reserved
This plan and design are the property of the architect and shall not be used or reproduced without written consent. Where dimensions conflict, precedence shall be given to the dimensions shown on the site plan and floor plan. If any portions of this plan are to be used for other purposes, the user shall be responsible for obtaining the necessary permissions from the architect and the City of Victoria.

Revision Schedule		
Rev #	Date	Description
1	2017-01-12	ON REVISION
2	2017-09-29	ON REVISION
3	2018-01-18	ON REVISION

RAFI ARCHITECTS INC.



604 688 3655
604 688 3522
rafi@rafiarchitects.com
rafiarchitects.com
SUITE ONE
1600 HOWE ST
VANCOUVER BC
V6Z 2L9 CANADA

TOWNLINE

HUDSON PLACE 1,
777 Herald Street,
VICTORIA, B.C.

INTERIOR
UNIT PLANS
2-BEDROOM UNITS
(1)

Date	15-37-1
Scale	1" = 5'
Drawn By	A6.02
Author	
File name	
Rev	

Received
City of Victoria

JAN 24 2018

Planning & Development Department
Community Planning Division



Copyright Reserved
This plan and design are, and at all times remain, the exclusive property of the architect/designer and shall not be used or reproduced without written consent. All dimensions shall have precedence over scaled dimensions. Contractors shall verify all dimensions before construction and modifications on the job and this office shall be informed of any variations from the dimensions and measurements shown on the drawing.

Drawing Issue Date

Revision Schedule

Rev #	Date	Description
1	2017-07-12	DR: CHINESE POND
2	2017-06-29	DR: RM SCULPTURE
3	2017-06-29	DR: RM SCULPTURE

RAFI ARCHITECTS INC.





TEL: 604.688.3655
FAX: 604.688.3522
EMAIL: info@rafiarchitects.com
WWW: rafiarchitects.com
SUITE ONE
1600 HOWE ST
VANCOUVER BC
V6Z 2L9 CANADA



Project:
HUDSON PLACE 1,
777 Herald Street,
VICTORIA, B.C.

Drawing Title:
UNIT PLANS
2-BEDROOM UNITS
(2)


Date	15-07-18	Project No	15-37-1
Scale	1/50	Drawing No	
Drawn By		Author	A6.03
File name		Rev	

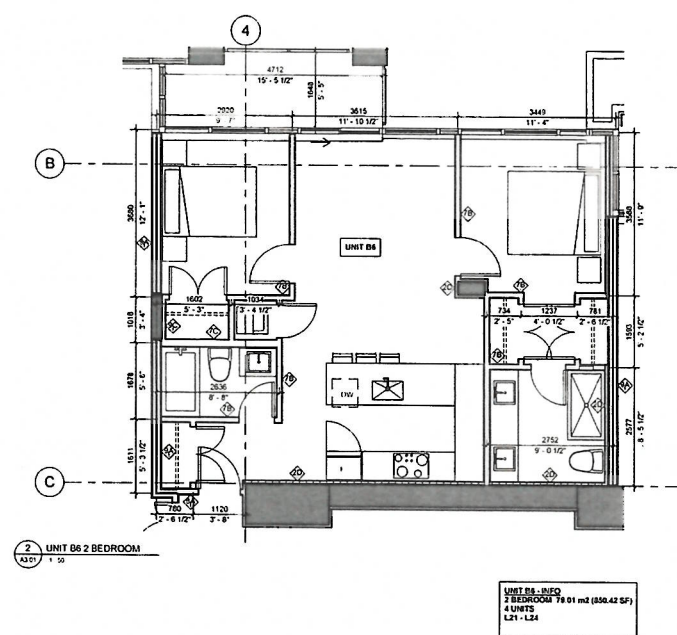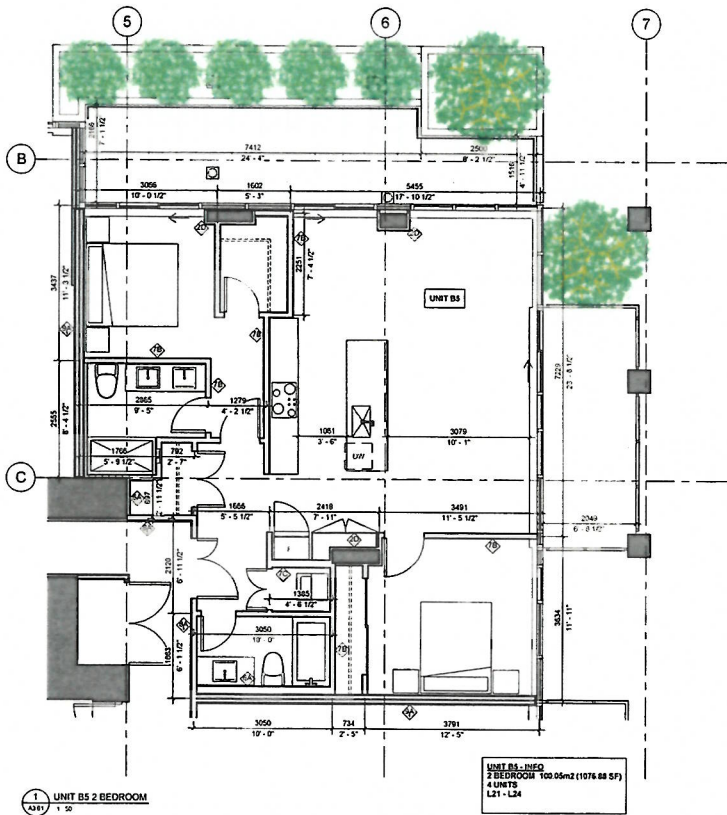

Received
City of Victoria


JAN 24 2018

Planning & Development Department
Community Planning Division

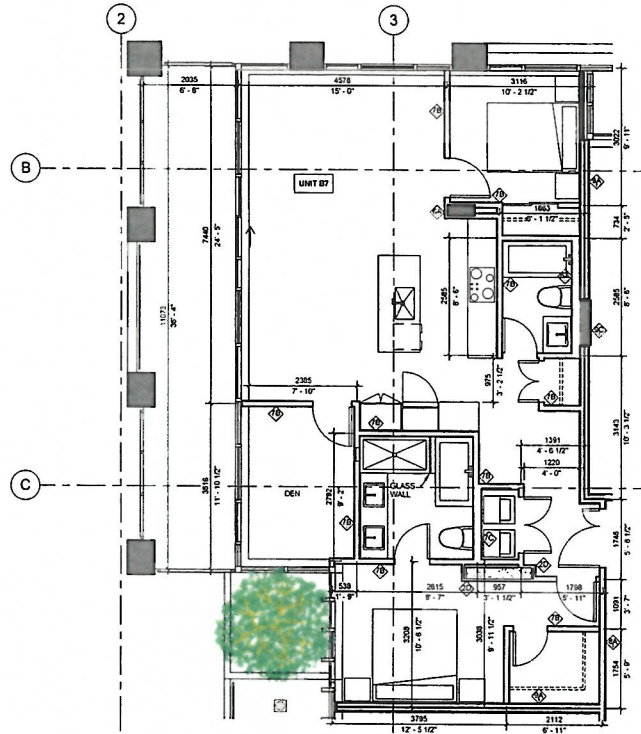

1 UNIT B7 2 BEDROOM + DEN
A3.01 1:50

UNIT B7 - INFO
2 BR + DEN 193.44m² (1113.43 SF)
4 UNITS
L21 - L24

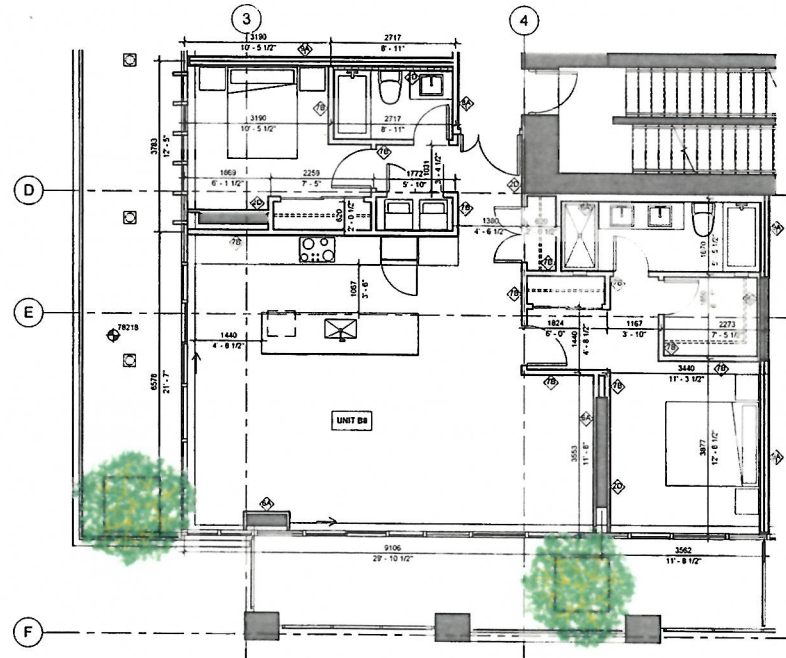

2 UNIT B8 2 BEDROOM
A3.01 1:50

UNIT C3 - INFO
2 BEDROOM 114.72m² (1245.60 SF)
4 UNITS
L21 - L24

Copyright Reserved
This plan and design are, and at all times, remain the exclusive property of the architect/designer and cannot be used or reproduced without written consent. Where dimensions conflict, the precedence over scaled dimensions. Contractors shall verify and be responsible for all dimensions and conditions on the job and the office shall be notified of any variations from the procedures and conditions shown on the drawing.

Drawing Issue Date

Revision Schedule

Rev #	Date	Description
1	2017-02-12	DP PRELIMINARY
2	2017-08-29	DP PRELIMINARY
3	2018-01-18	DP PRELIMINARY

RAFI ARCHITECTS INC.



111
604 688 3655
FAX
604 688 3572
EMAIL
rafi@rafiarchitects.com
WWW
rafiarchitects.com
SUITE ONE
1400 HOWE ST
VANCOUVER BC
V6Z 2L9 CANADA

TOWNLINE

Project
HUDSON PLACE 1,
777 Herald Street,
VICTORIA, B.C.

Drawing Title
UNIT PLANS
2-BEDROOM UNITS
(3)

Date	Project No.
01/03/2018	15-37-1
Scale	Drawing No.
1:50	A6.04
Drawn By	Author
File Name	Rev

Received

City of Victoria

JAN 24 2018

City of Victoria Department
Community Planning Division




Copyright Reserved
This plan and design are, and at all times, remain the exclusive property of the architect / designer and shall not be used for reproduction without written consent. Various dimensions shall have precedence over scaled dimensions. Corrections shall only be made in response to all dimensions and notations on this job and no other shall be referred to any variations from the dimensions and notations shown on the drawing.

Drawing Issue Date

Revision Schedule

Rev #	Date	Description
1	2017-07-12	OP PERM. SUBMIT
2	2017-08-29	OP PERM. SUBMIT
3	2018-01-19	OP PERM. SUBMIT

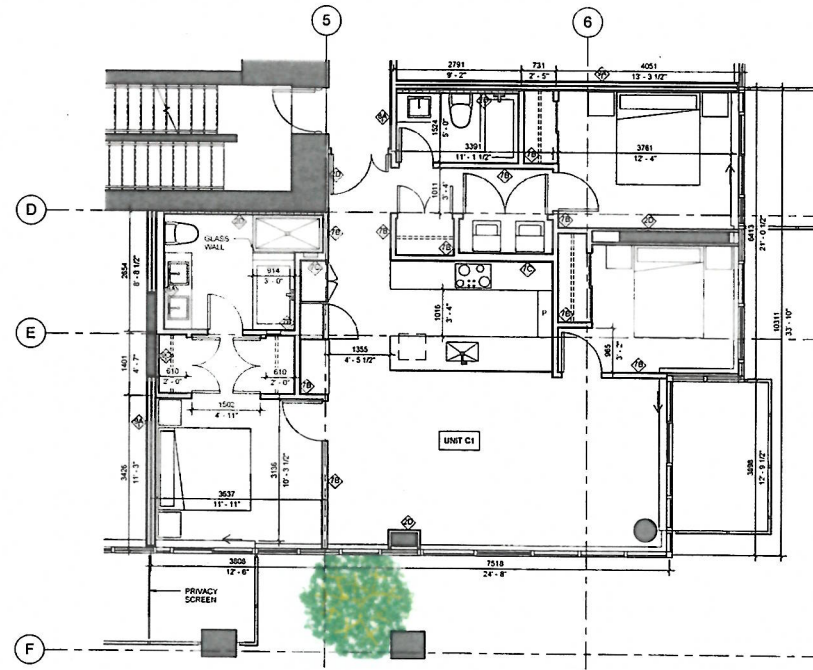

1 UNIT C1 3 BEDROOM
A2101 1:50

UNIT C1 - INFO
3 BEDROOM 115.43m² (1242.43 SF)
4 UNITS
L21 - L24

RAFI ARCHITECTS INC.



TEL
604.688.3655
FAX
604.688.3522
EMAIL
info@rafiarchitects.com
www.rafiarchitects.com

SUITE ONE
1600 HOWE ST
VANCOUVER BC
V6Z 2L9 CANADA

TOWNLINE

HUDSON PLACE 1,
777 Herald Street,
VICTORIA, B.C.

UNIT PLANS
3-BEDROOM UNITS
(1)

Date	01/19/2018	Revised By	15-37-1
Scale	1:50	Drawing No	A6.05
Drawn By			
Author			
File Name			

JAN 24 2018

Planning Department
Community Planning Division



Copyright Reserved
This plan and design are, and at all times, remain the exclusive property of the architect / designer and shall not be used or reproduced without written permission. Architect's drawings shall have precedence over printed drawings. Contractors shall verify and be responsible for all dimensions and conditions on the job and the office shall be informed of any variations from the dimensions and conditions shown on the drawing.

Drawing Issue Date

Revision Schedule		
Rev #	Date	Description
1	2017-07-12	CP RE: PRELIMINARY
2	2017-06-20	CP RE: PRELIMINARY
3	2018-01-19	CP RE: PRELIMINARY




RAFI ARCHITECTS INC.
1111
604 688 3655
604 688 3522
EMAIL: rafid@rafiarchitects.com
WWW: rafid@rafiarchitects.com
SUITE ONE
1600 HOWE ST
VANCOUVER BC
V6Z 219 CANADA

TOWNLINE

**HUDSON PLACE 1,
777 Herald Street,
VICTORIA, B.C.**

**UNIT PLANS
PH1 + ROOF DECK**

Date	15-37-1
Scale	As indicated
Drawn By	A6.06
File name	Rev

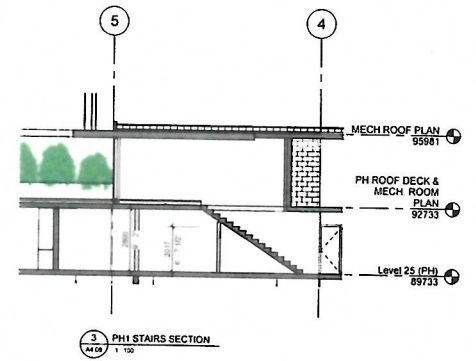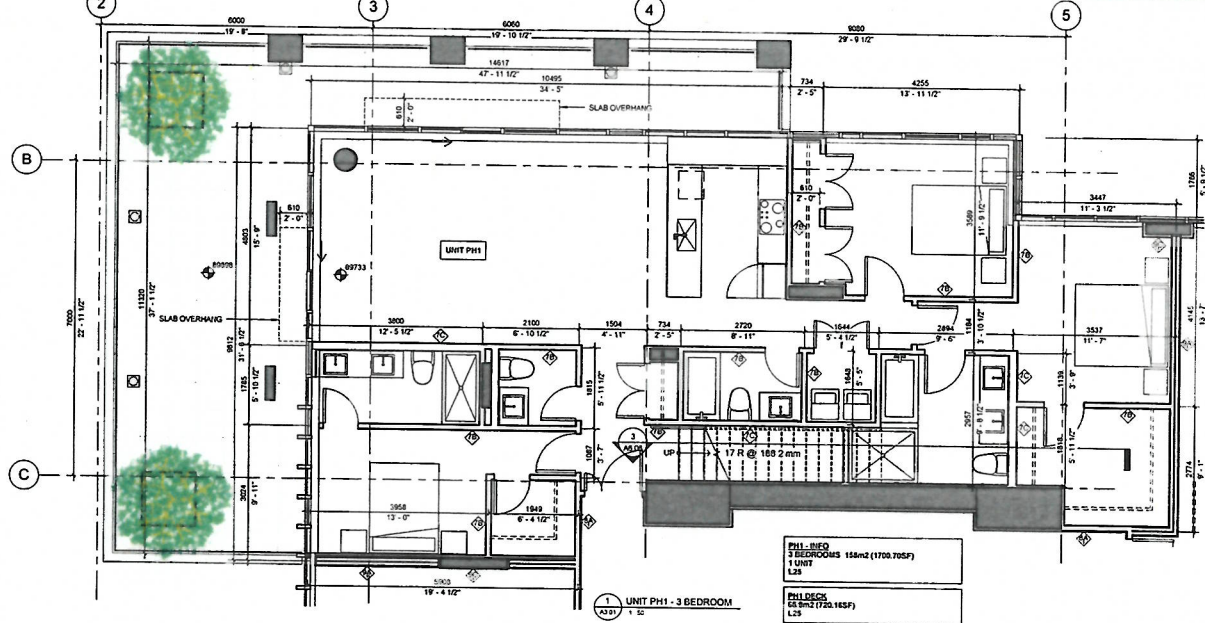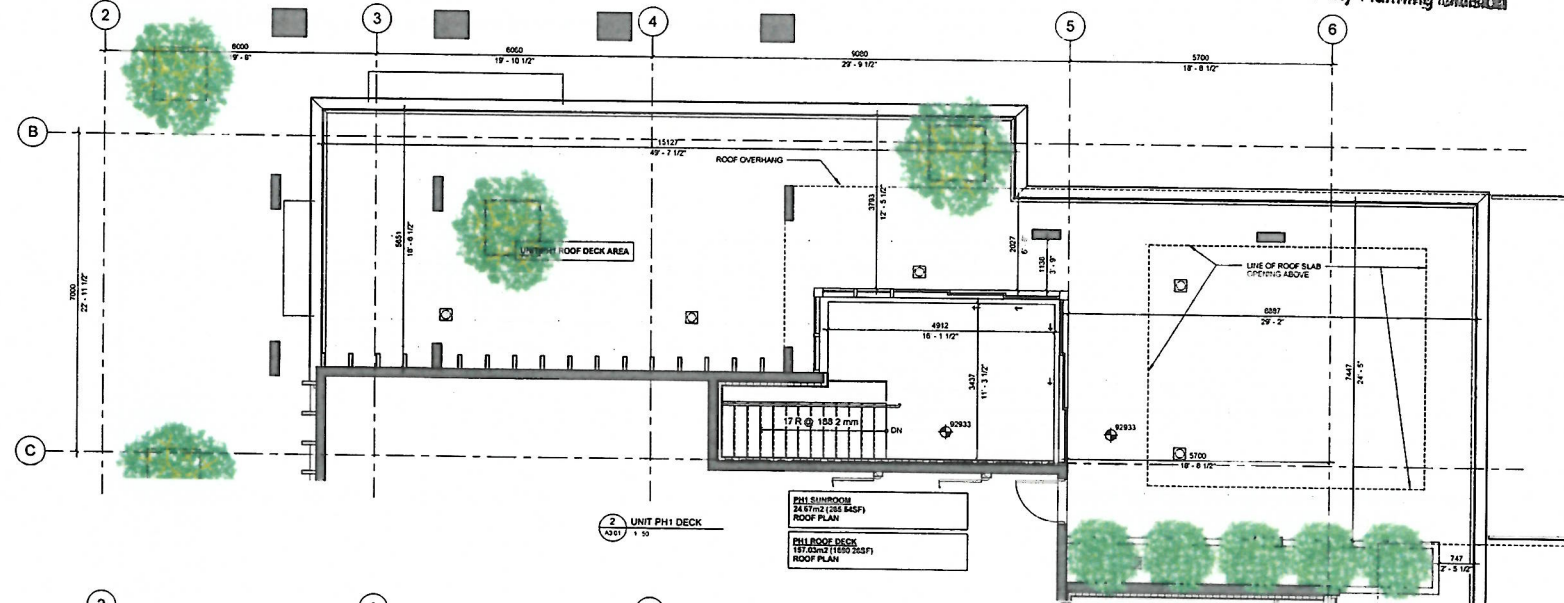

JAN 24 2018

Planning & Development Department
Community Planning Division



Copyright Reserved
This plan and design are, and all rights remain, the exclusive property of the architect and shall not be used or reproduced without written consent. Written Consents shall have priority over all other documents. Contractors shall verify and be responsible for all dimensions and conditions on the job and this shall be the basis of all payments from the architect and conditions shall be the drawing.

Drawing Issue Data

Revision Schedule

Rev	Date	Description
1	2017-02-12	OP REVIEWED
2	2017-02-29	OP REVIEWED
3	2017-03-19	OP REVIEWED

RAFI ARCHITECTS INC.





TEL 604.688.3655
FAX 604.688.3522
www.rafiarchitects.com
SUITE ONE
1600 HOWE ST
VANCOUVER BC
V6Z 2V9 CANADA

TOWNLINE

HUDSON PLACE 1,
777 Herald Street,
VICTORIA, B.C.

UNIT PLANS
PH2 + ROOF DECK

Date	Project No
2018/02/11	15-37-1
Scale	Drawing No
1:50	A6.07
Drawn By	Author
File name	Rev

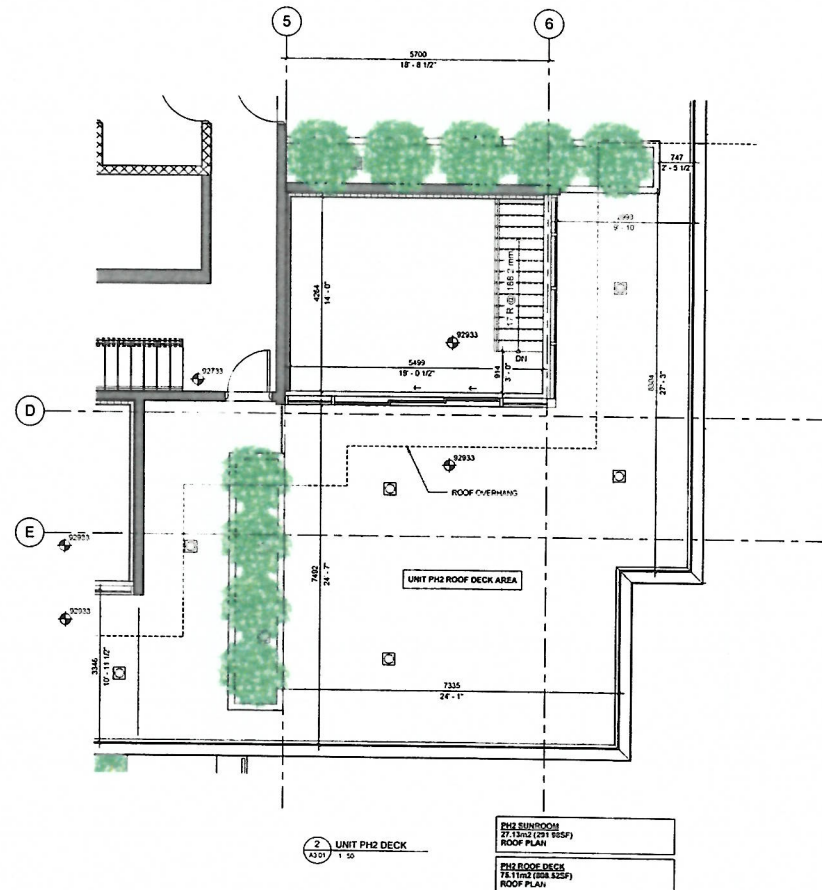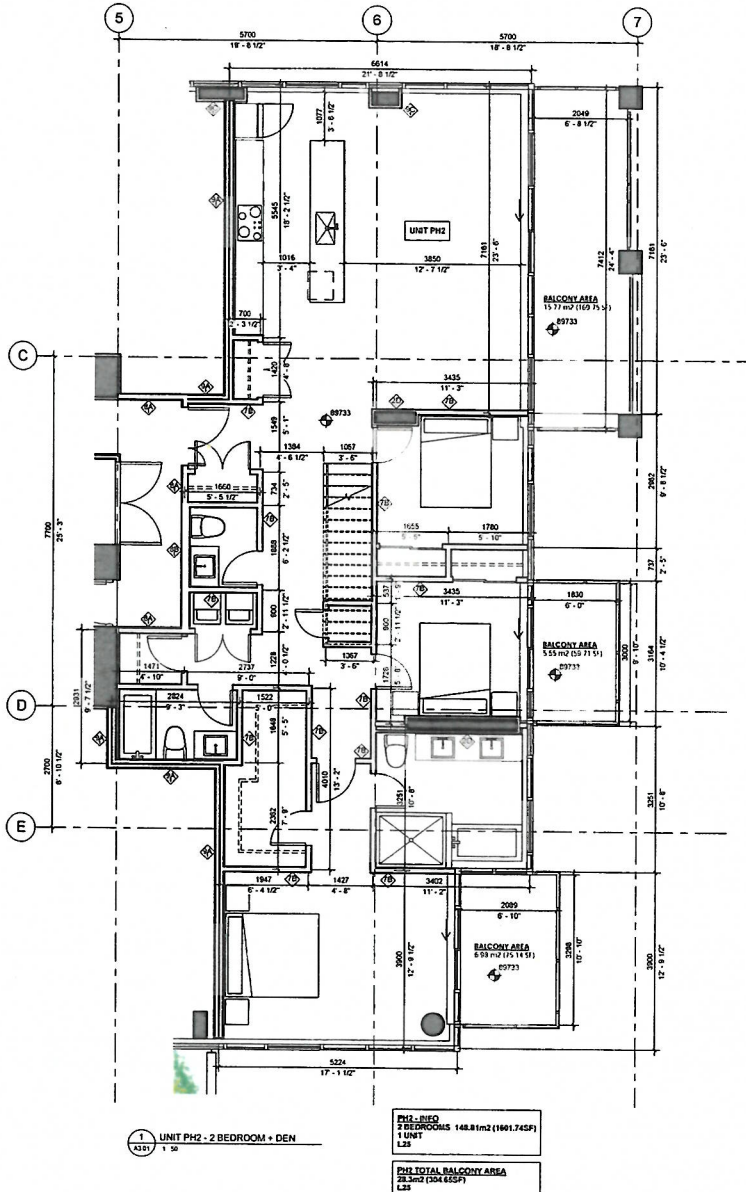

Received
City of Victoria

JAN 24 2018

Planning Department
Community Planning Division



Copyright Reserved
This plan and design are and of all times remain the exclusive property of the architect and cannot be used or reproduced without written consent. Vertical dimensions shall have precedence over horizontal dimensions. Contractors shall verify and be responsible for all dimensions and conditions on the job and this office shall be informed of any variations from the dimensions and conditions shown on the drawing.

Drawing Issue Date

Revision Schedule

Rev #	Date	Description
1	2017-05-23	OP REVIEW ONLY
2	2017-05-23	OP REVIEW ONLY
3	2017-05-23	OP REVIEW ONLY

RAFI ARCHITECTS INC.




404 688 3655
FAX
404 688 3522
EMAIL
rafi@rafiarchitects.com
www.rafiarchitects.com
SUITE ONE
1600 HOWE ST
VANCOUVER BC
V6Z 2L9 CANADA

TOWNLINE

Report
HUDSON PLACE 1,
777 Herald Street,
VICTORIA, B.C.

Drawing Title
UNIT PLANS
PH3 + ROOF DECK

Date 01/25/2018	Project No 15-37-1
Scale 1:50	Drawing No A6.08
Drawn By Author	Rev
File name	

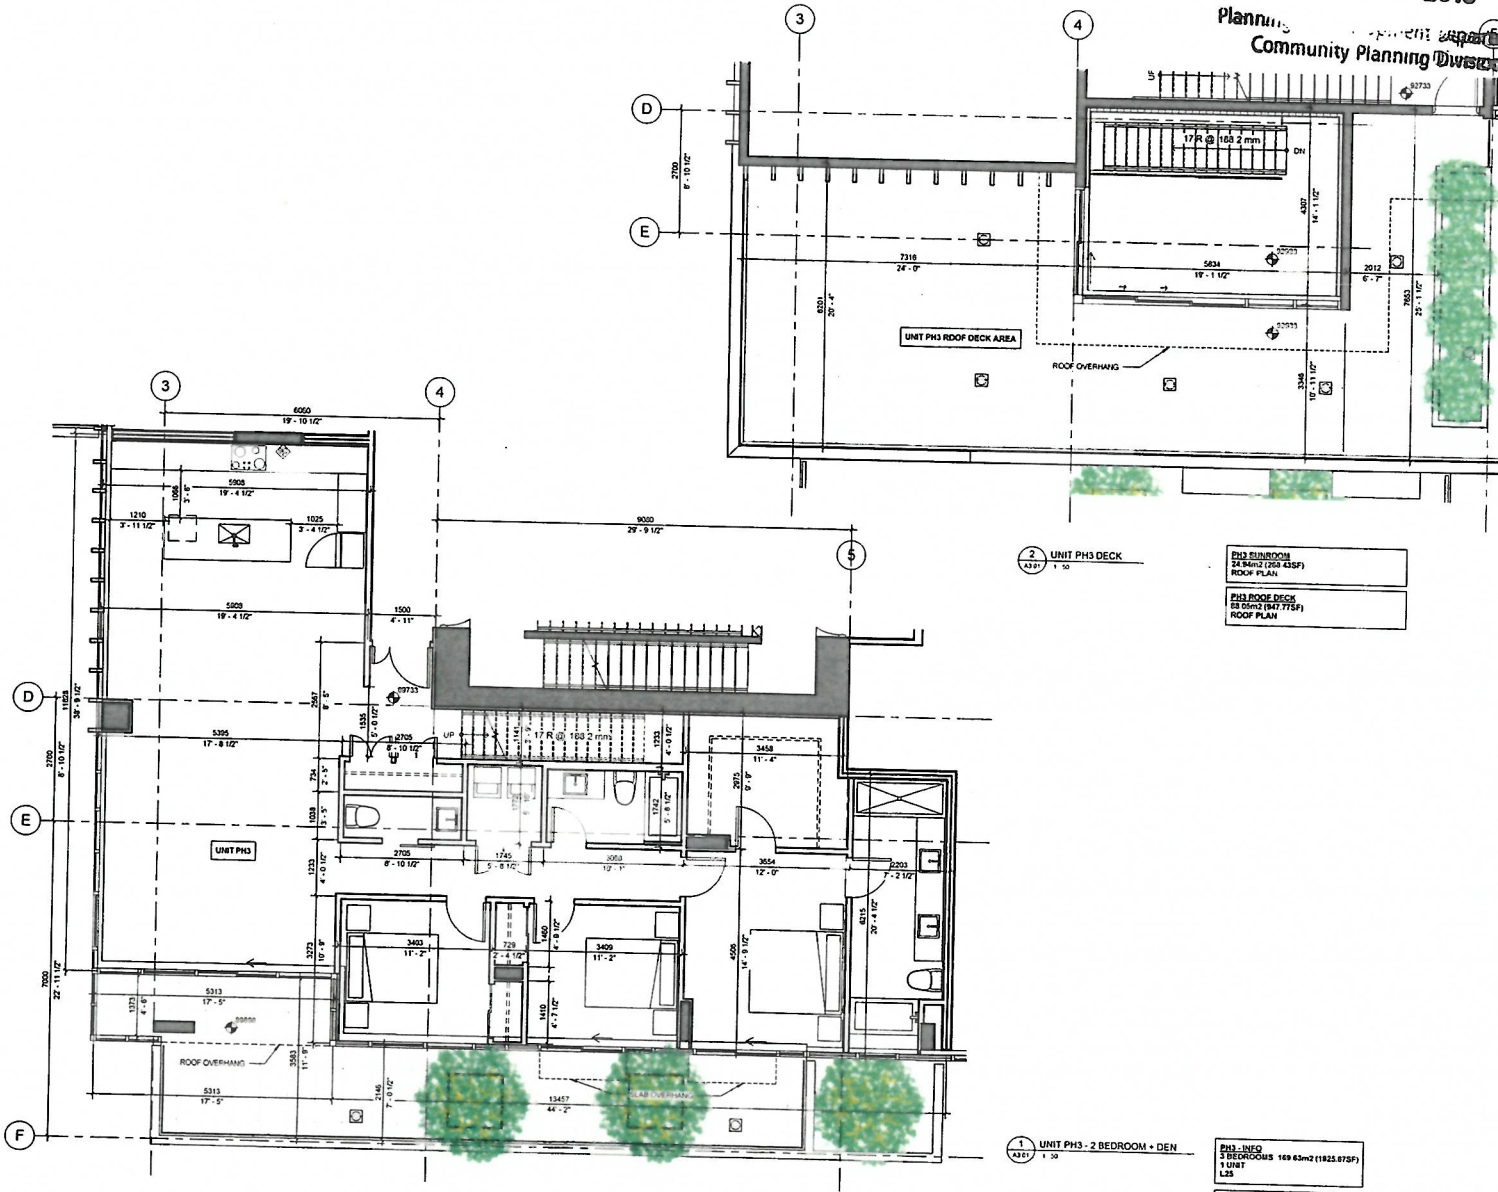

2 UNIT PH3 DECK
A3.01 1:50

PH3 SUNROOM
24.94m² (268.43SF)
ROOF PLAN
PH3 ROOF DECK
68.00m² (734.77SF)
ROOF PLAN

1 UNIT PH3 - 2 BEDROOM + DEN
A3.01 1:50

PH3 - INFO
3 BEDROOMS 169.63m² (1825.67SF)
1 UNIT
L35
PH3 DECK
57.28m² (614.95SF)
L35