VICTORIA HIGH SCHOOL STATUTORY RIGHTS OF WAY AND FRONTAGE IMPROVEMENT CONCEPT

LEGEND
- FUTURE SIDEWALK
- EXISTING HIGHWAY DEDICATION
- PROPOSED SRW


Existing curb
Existing sidewalk
Existing property line
Existing back of sidewalk and new property line
Proposed SRW - 1169m2
New landscaped boulevard
New sidewalk
Existing Highway Dedication - 1600m2
Proposed SRW
Proposed SRW - 124m2
New transit stop with type 4 bus shelter (to be provided by BC Transit/City of Victoria)
Proposed SRW - 673m2
New landscaped boulevard
New sidewalk
1.5m sidewalk and landscaped boulevard to be completed as part of CRD project
Existing back of sidewalk and new property line
Existing curb
Existing sidewalk
Existing property line

GLADSTONE AVE
CHAMBERS ST
CALEDONIA AVE
VINING ST
NORTH PARK ST
YUKON ST
GRANT ST
CAMOSUN ST
FERNWOOD RD

6.09
1.80
1.80
0.89
2.40
2.00
0.50
3.928
1.80
2.20


1:500 0 10 30m

NEW FRONTAGE WORKS

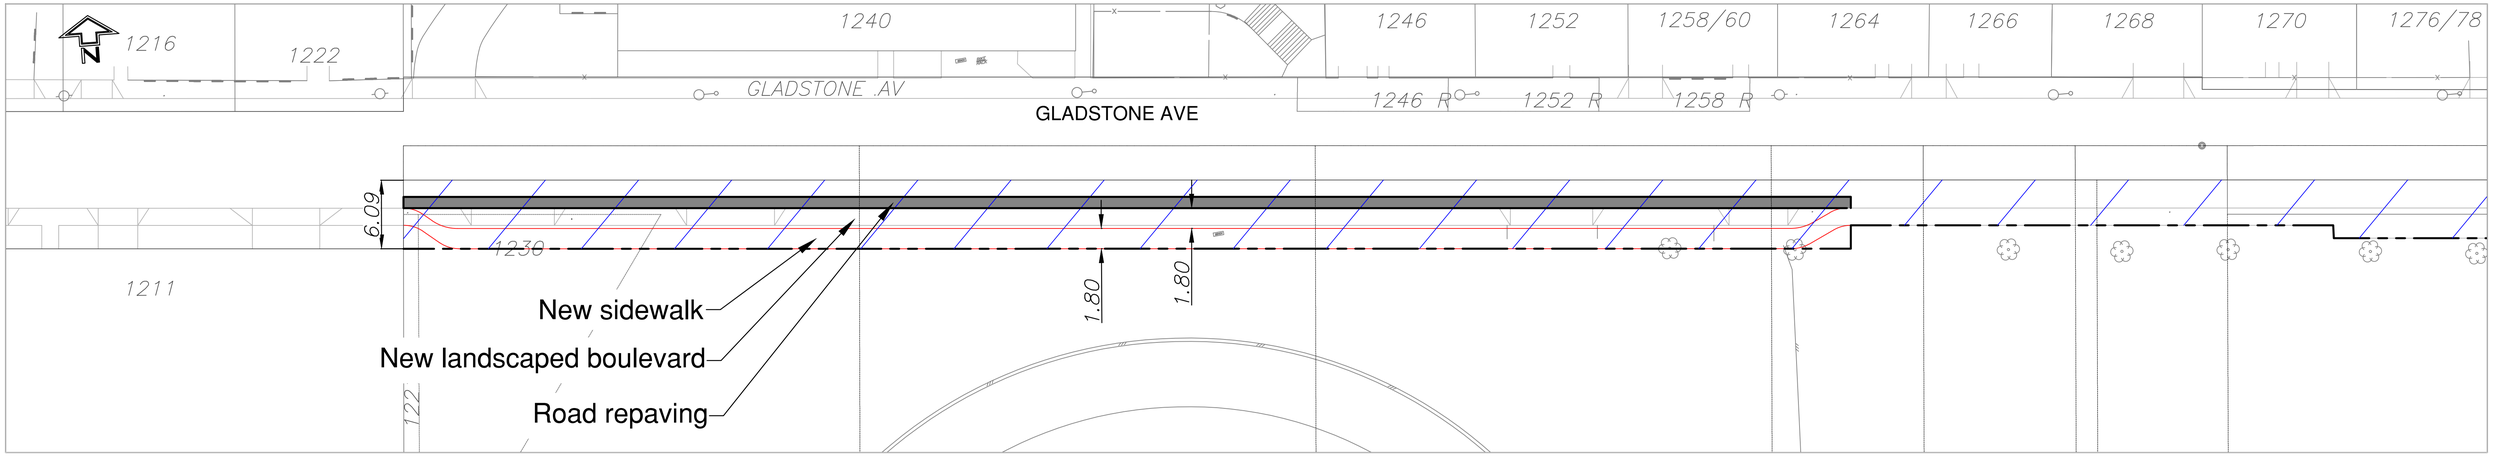


GLADSTONE AVE

1:250 0 5 15m

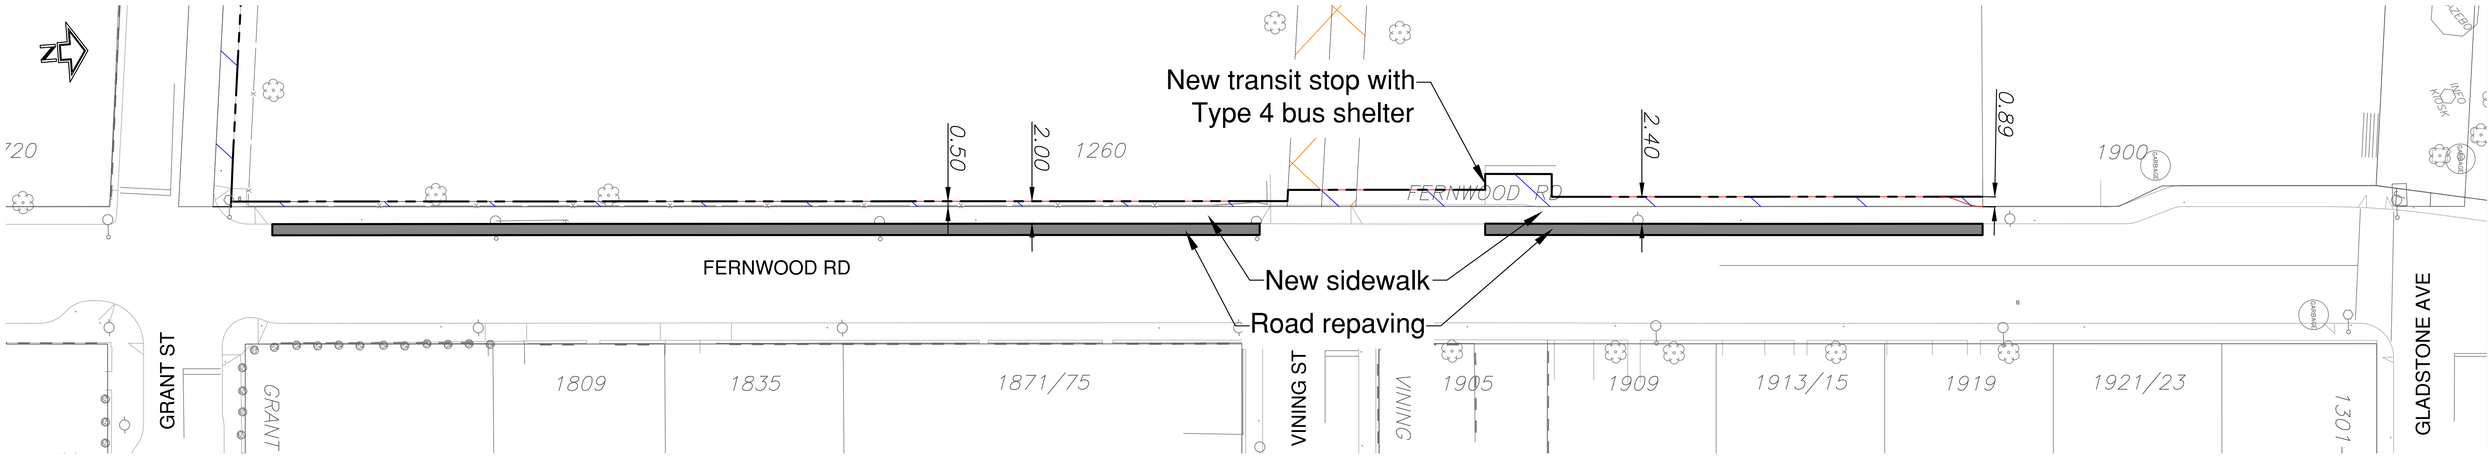

FERNWOOD RD

1:250 0 5 15m

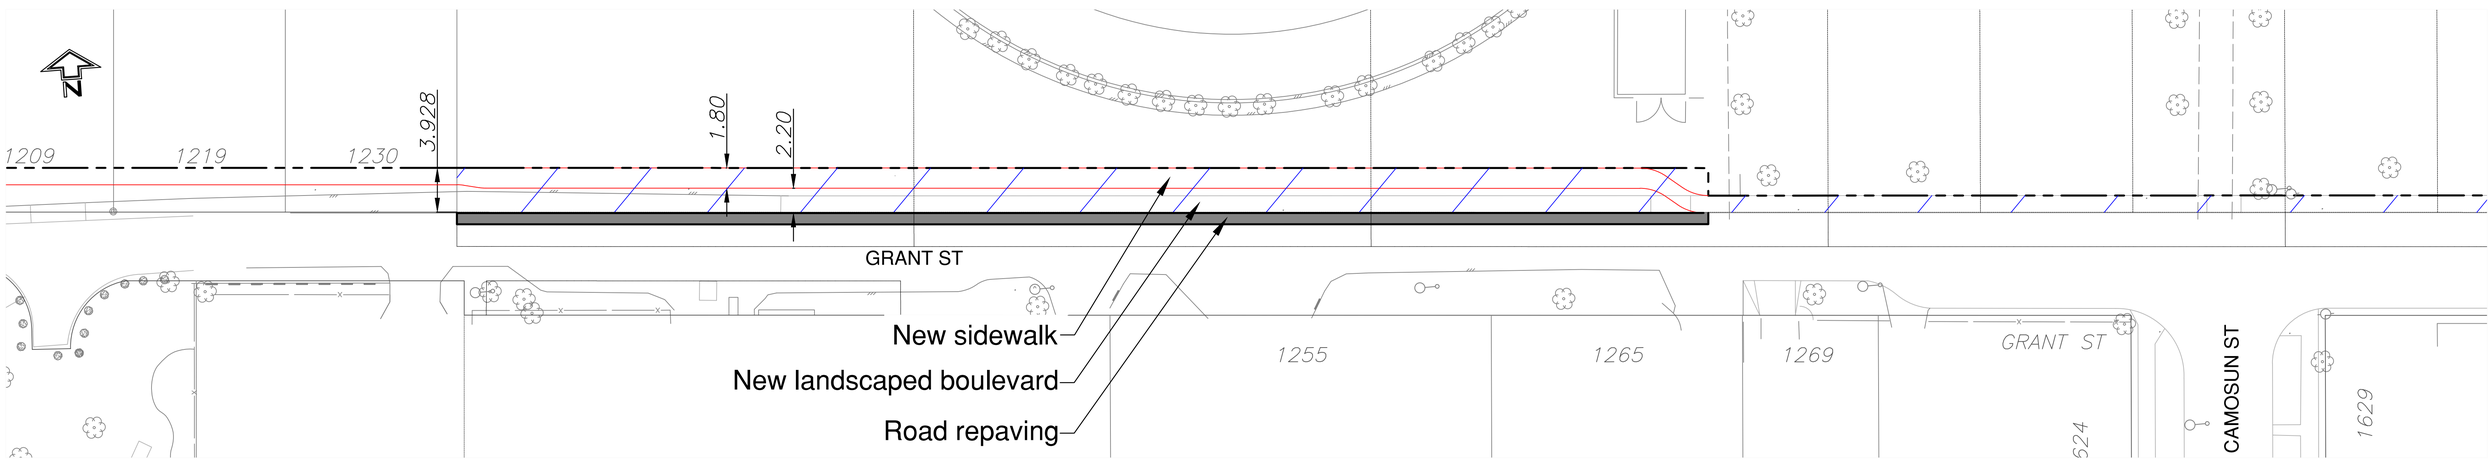


SHEET 2 OF 3


GRANT ST

1:250 0 5 15m


CROSS-SECTIONS & DETAILS

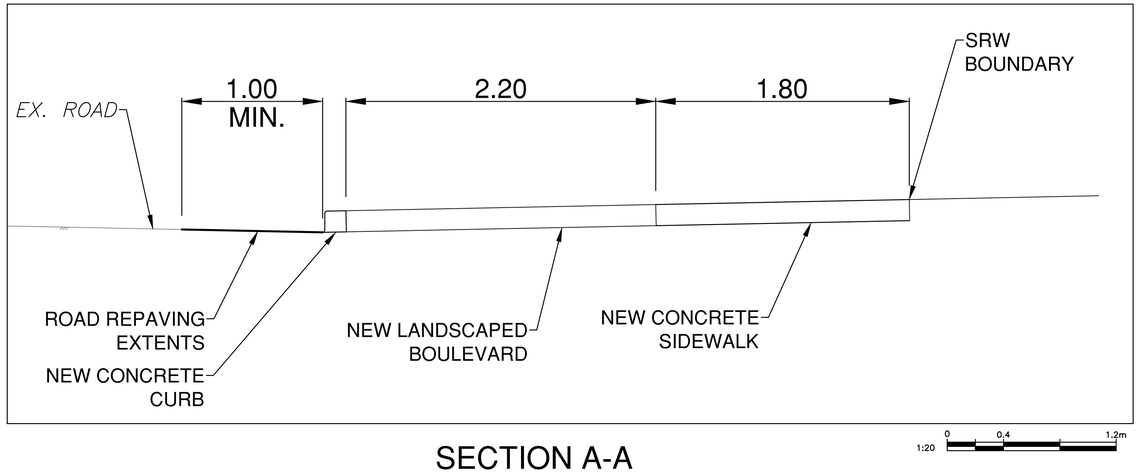


SECTION A-A
GRANT ST

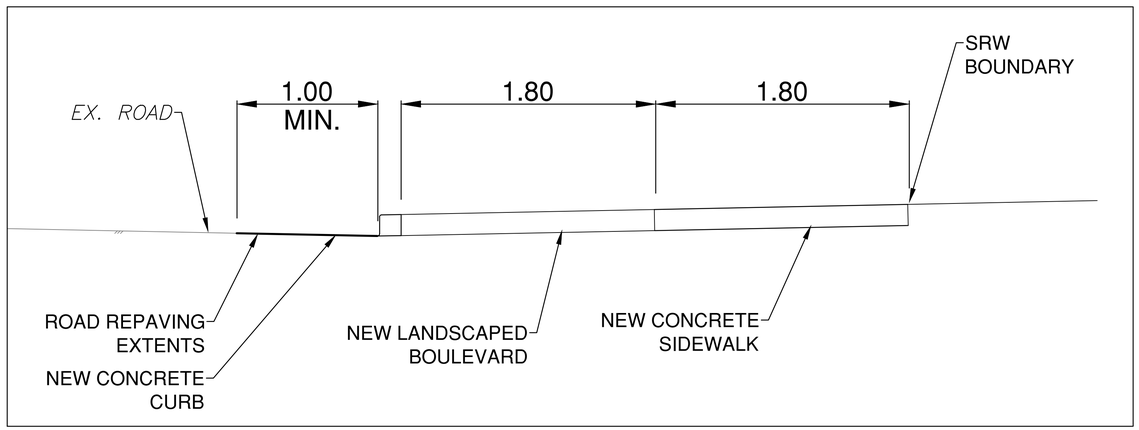


SECTION B-B
GLADSTONE AVE

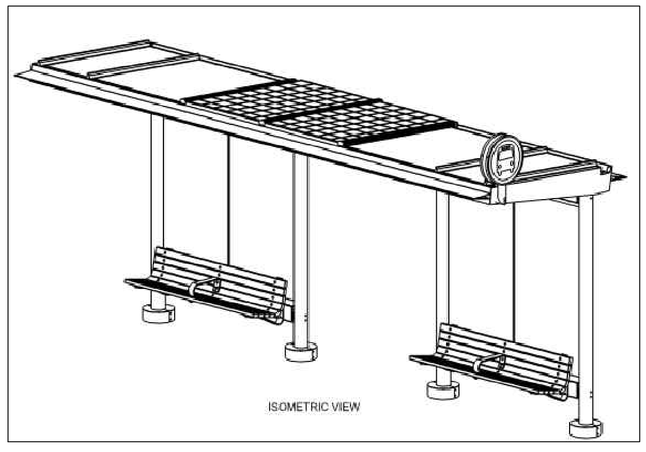

TYPE 4 TRANSIT SHELTER
NTS

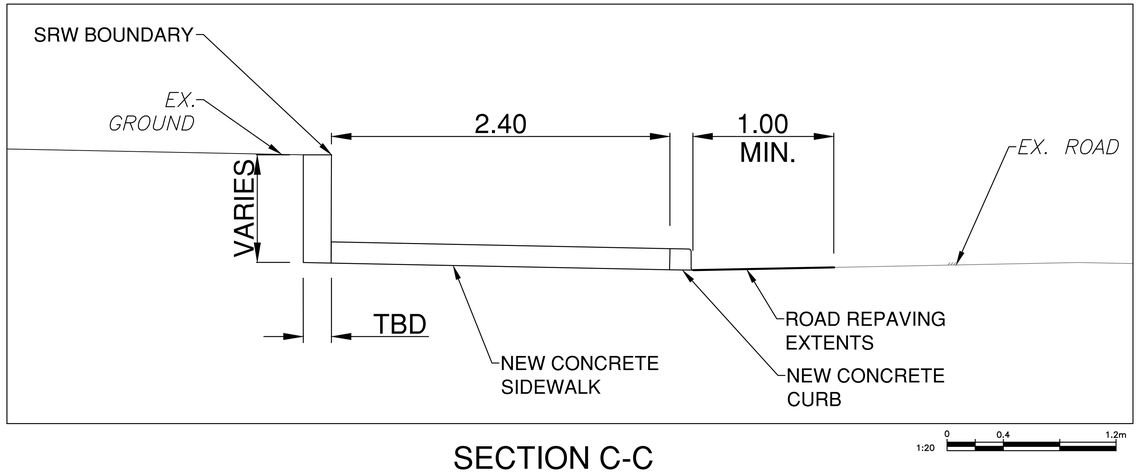

SECTION C-C
FERNWOOD RD

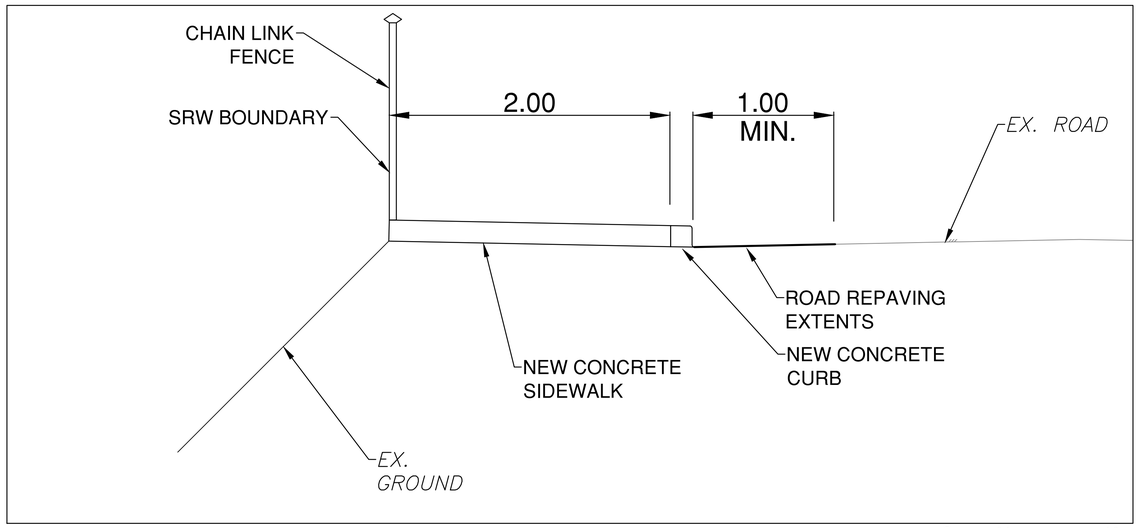

SECTION D-D
FERNWOOD RD