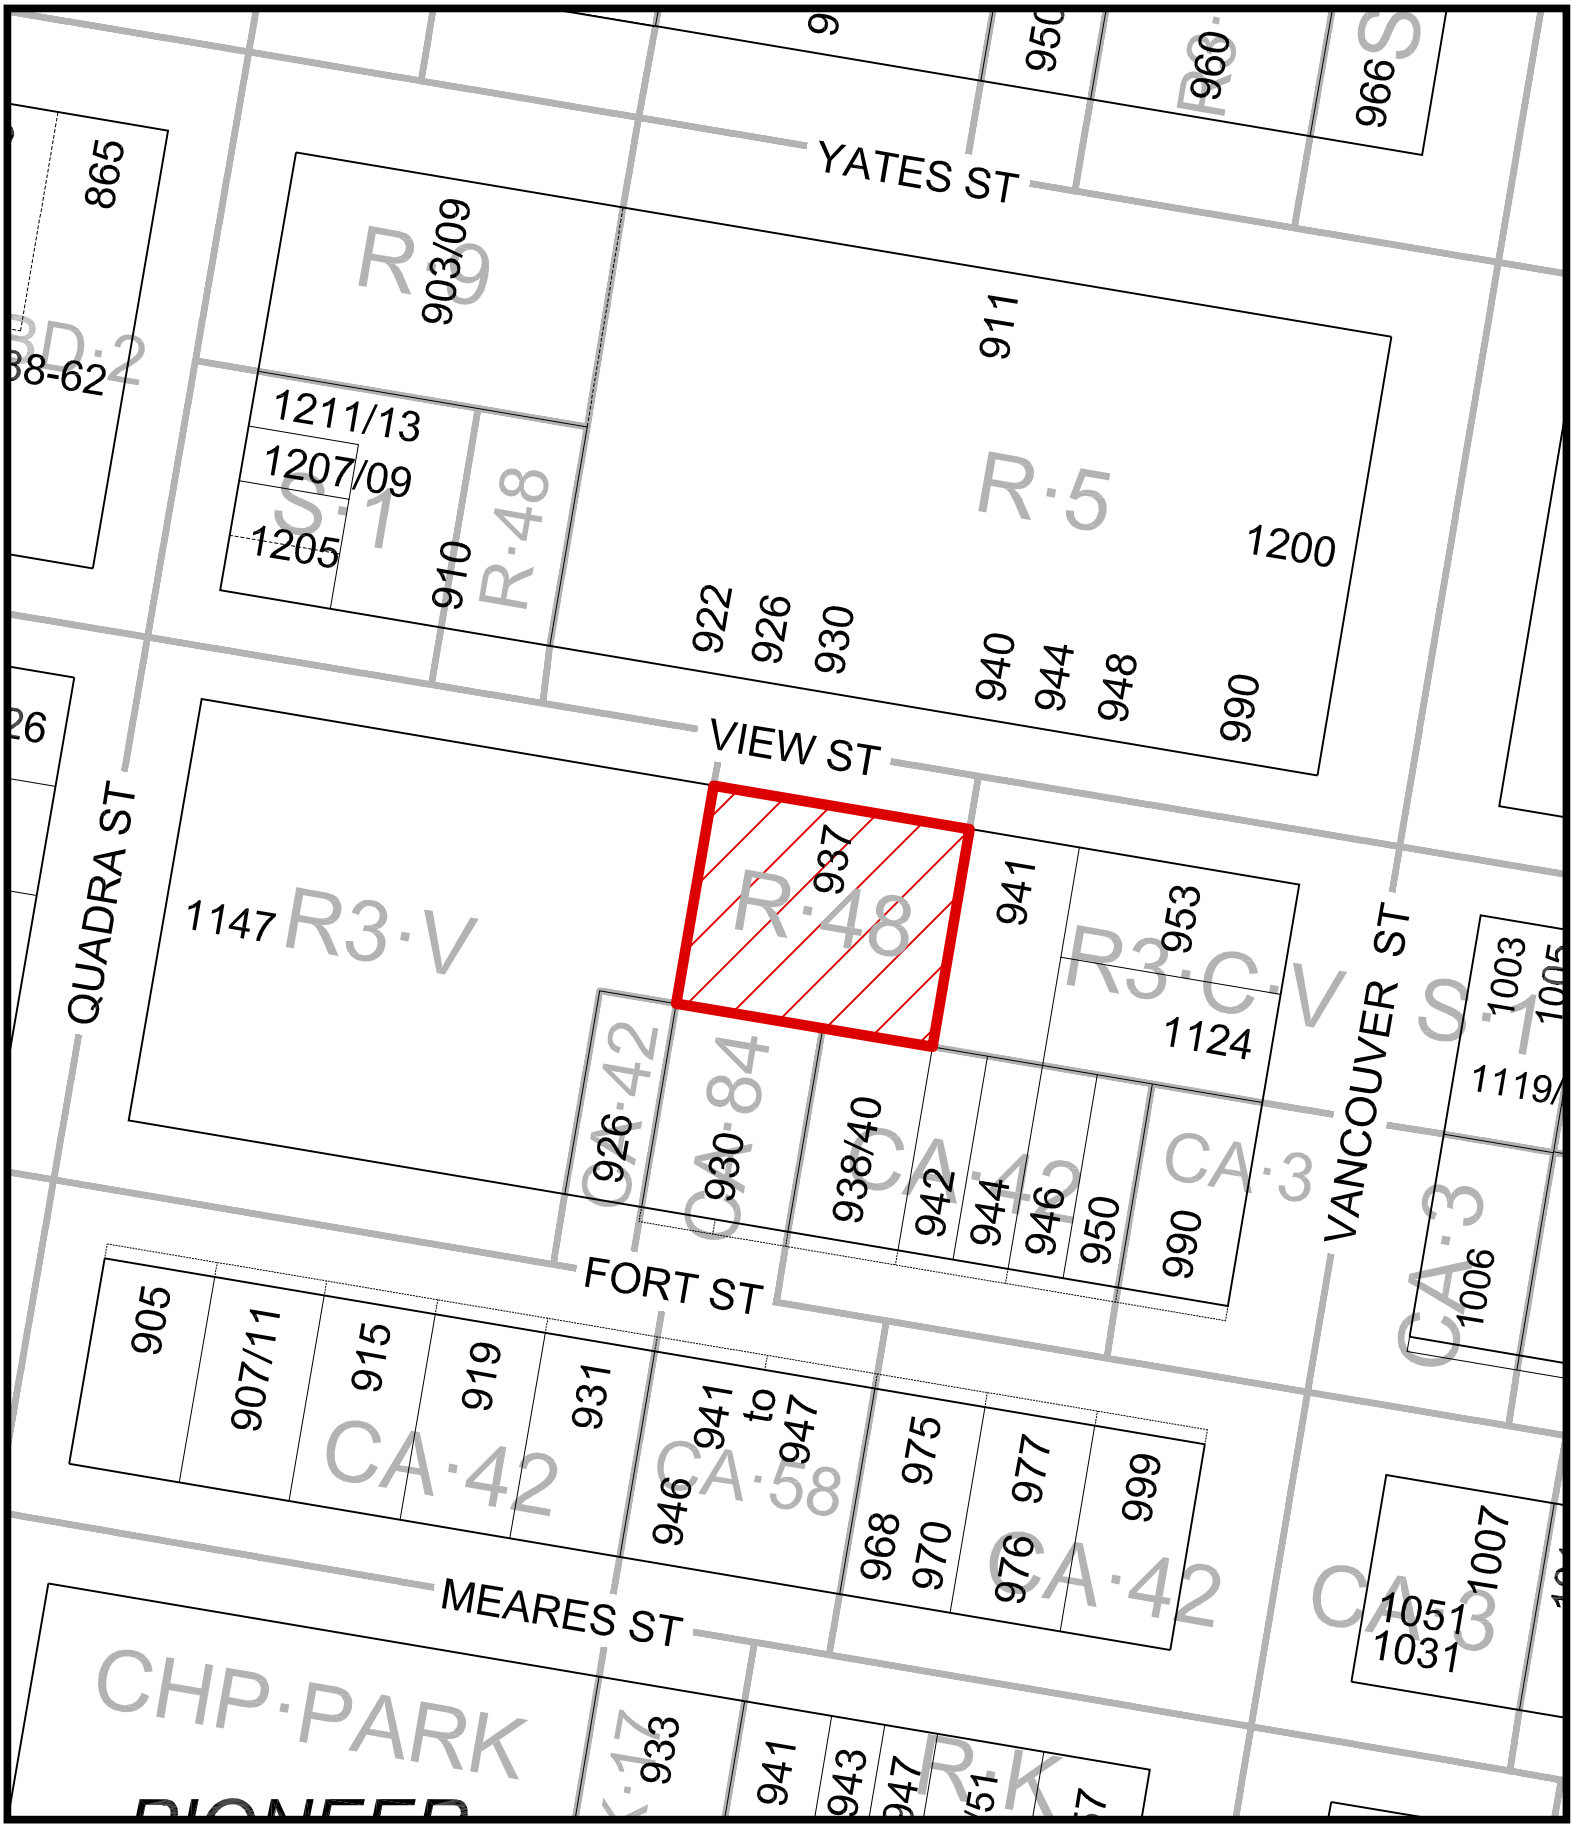

N

937 View Street

Development Permit No.00051

CITY OF VICTORIA