






Development Variance Permit– Sushi Matsuri, 239 Menzies Street

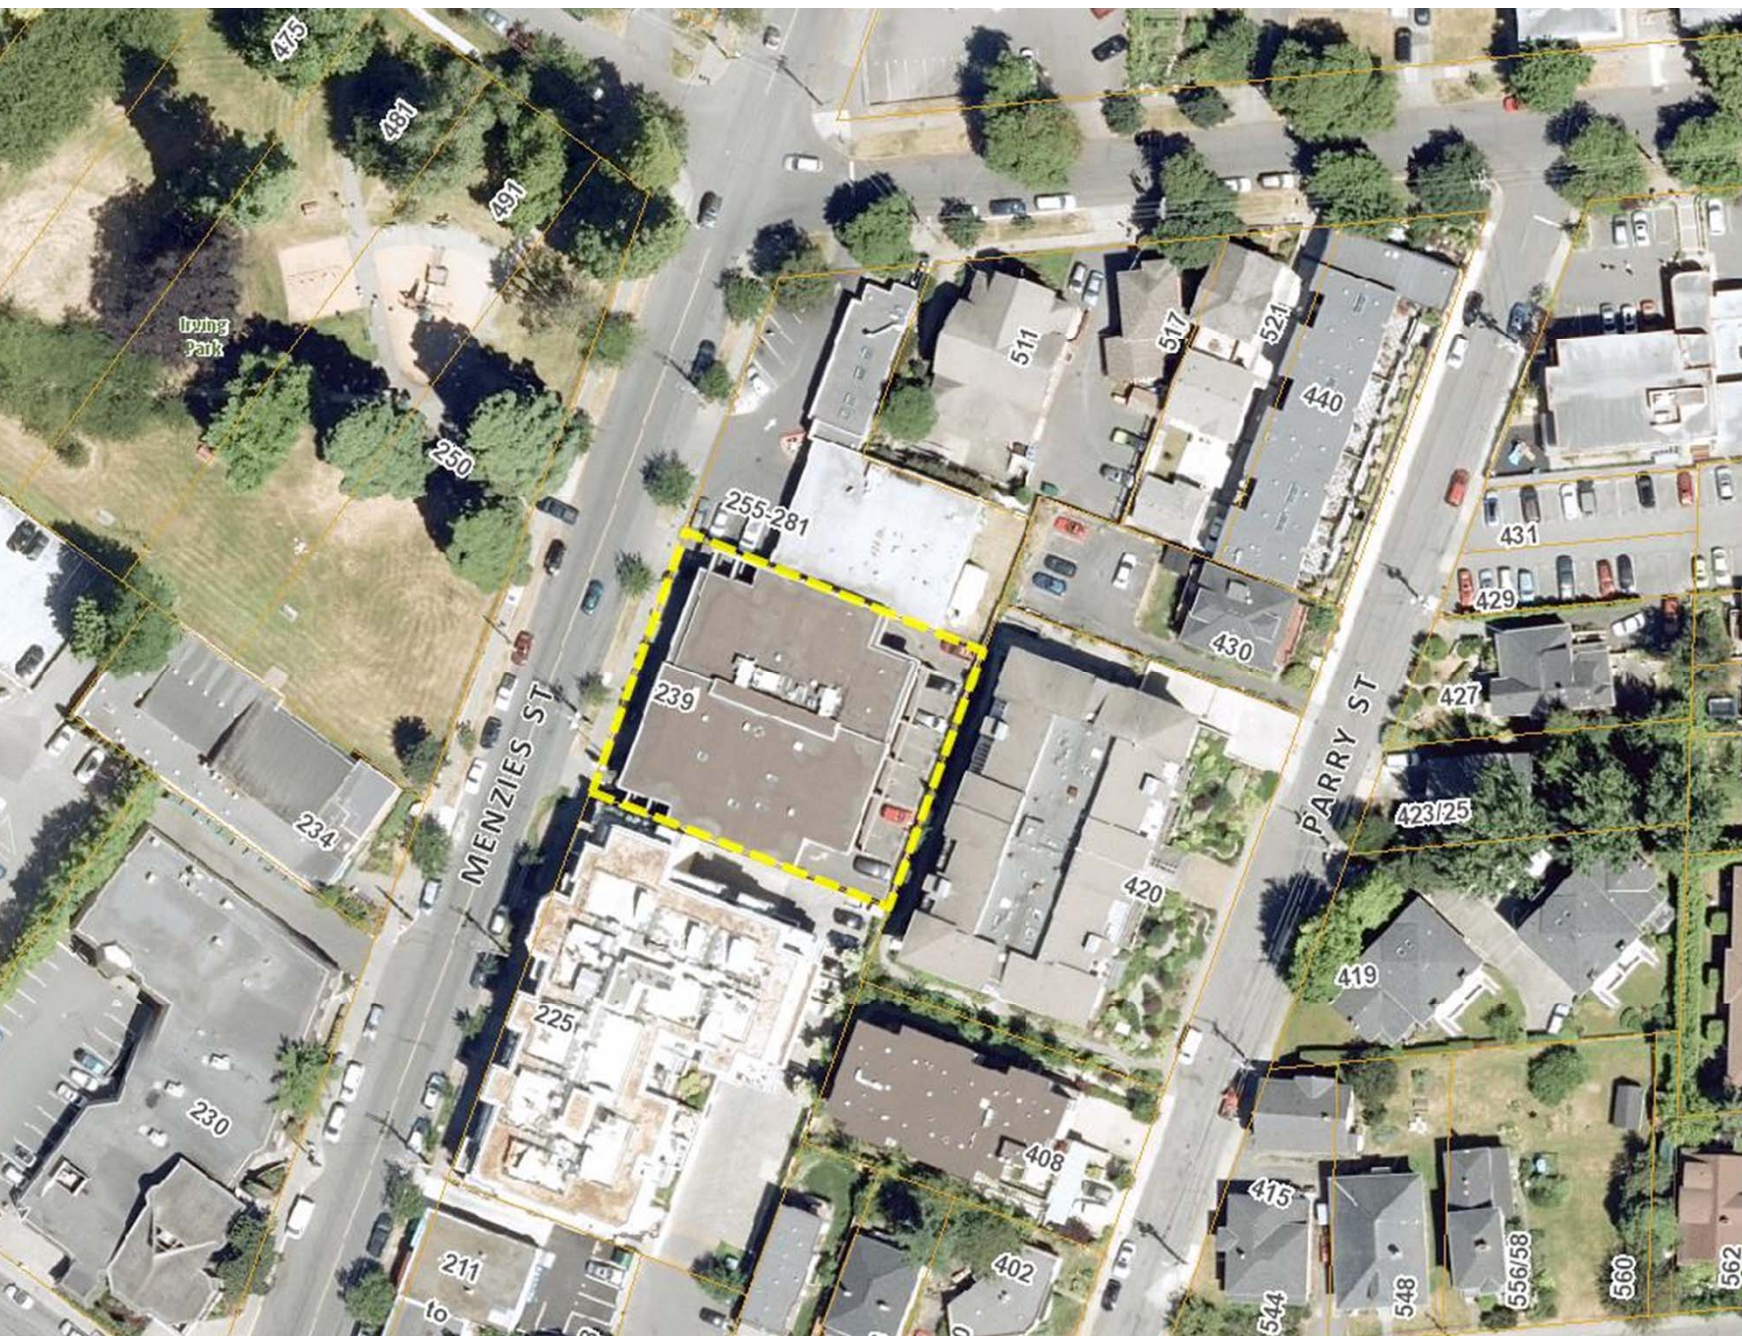

Development Variance Permit– Sushi Matsuri, 239 Menzies Street

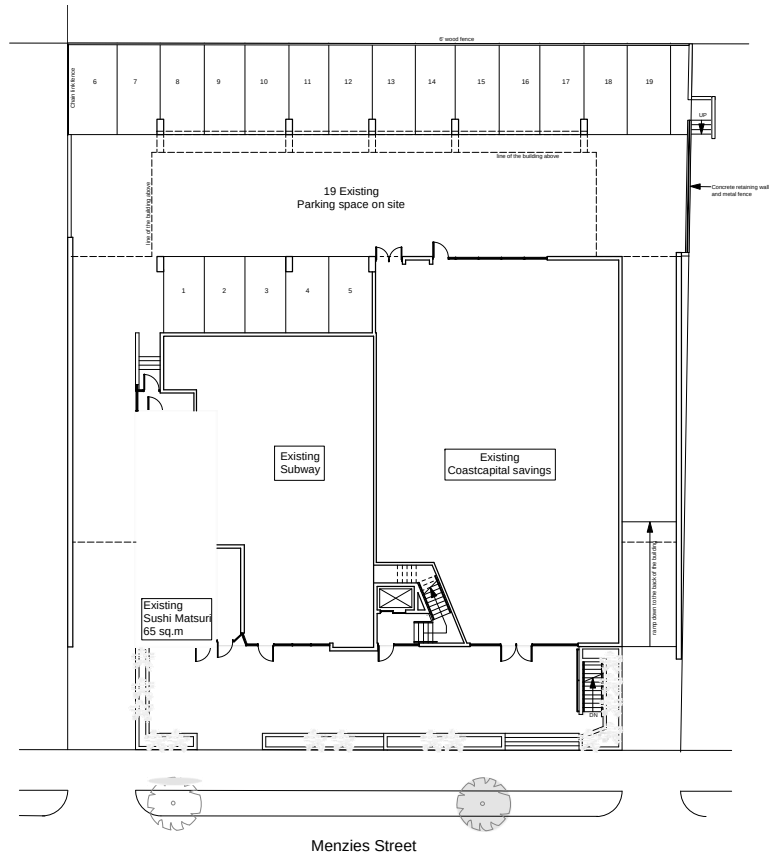

1 Site Plan & Main Floor Plan
 SCALE: 1/16" = 1'-0"

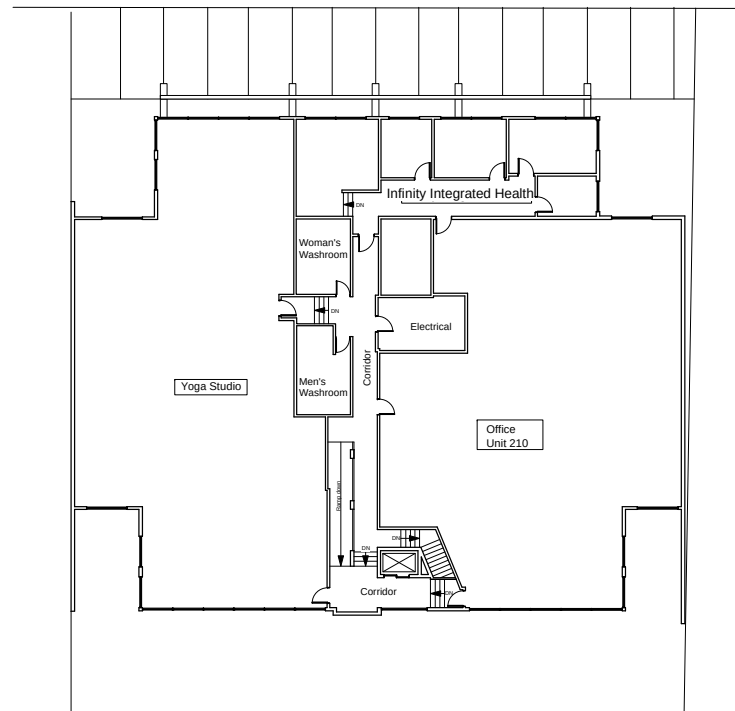

2 Second floor Plan
 SCALE: 1/16" = 1'-0"


Development Variance Permit– Sushi Matsuri, 239 Menzies Street



Development Variance Permit– Sushi Matsuri, 239 Menzies Street



Development Variance Permit– Sushi Matsuri, 239 Menzies Street

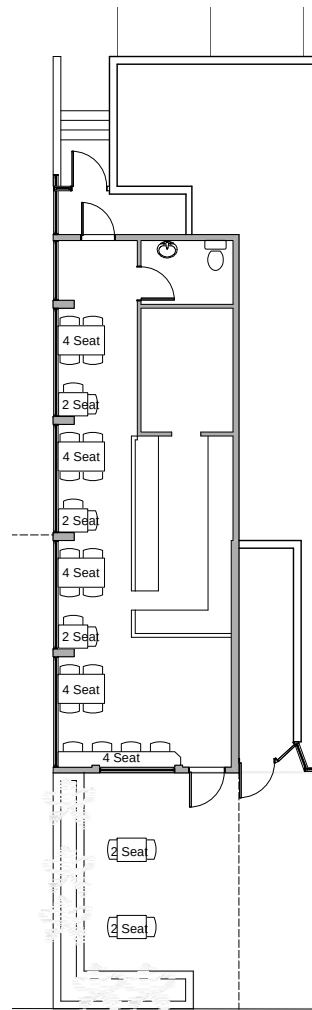


Development Variance Permit– Sushi Matsuri, 239 Menzies Street



Development Variance Permit– Sushi Matsuri, 239 Menzies Street



Development Variance Permit– Sushi Matsuri, 239 Menzies Street

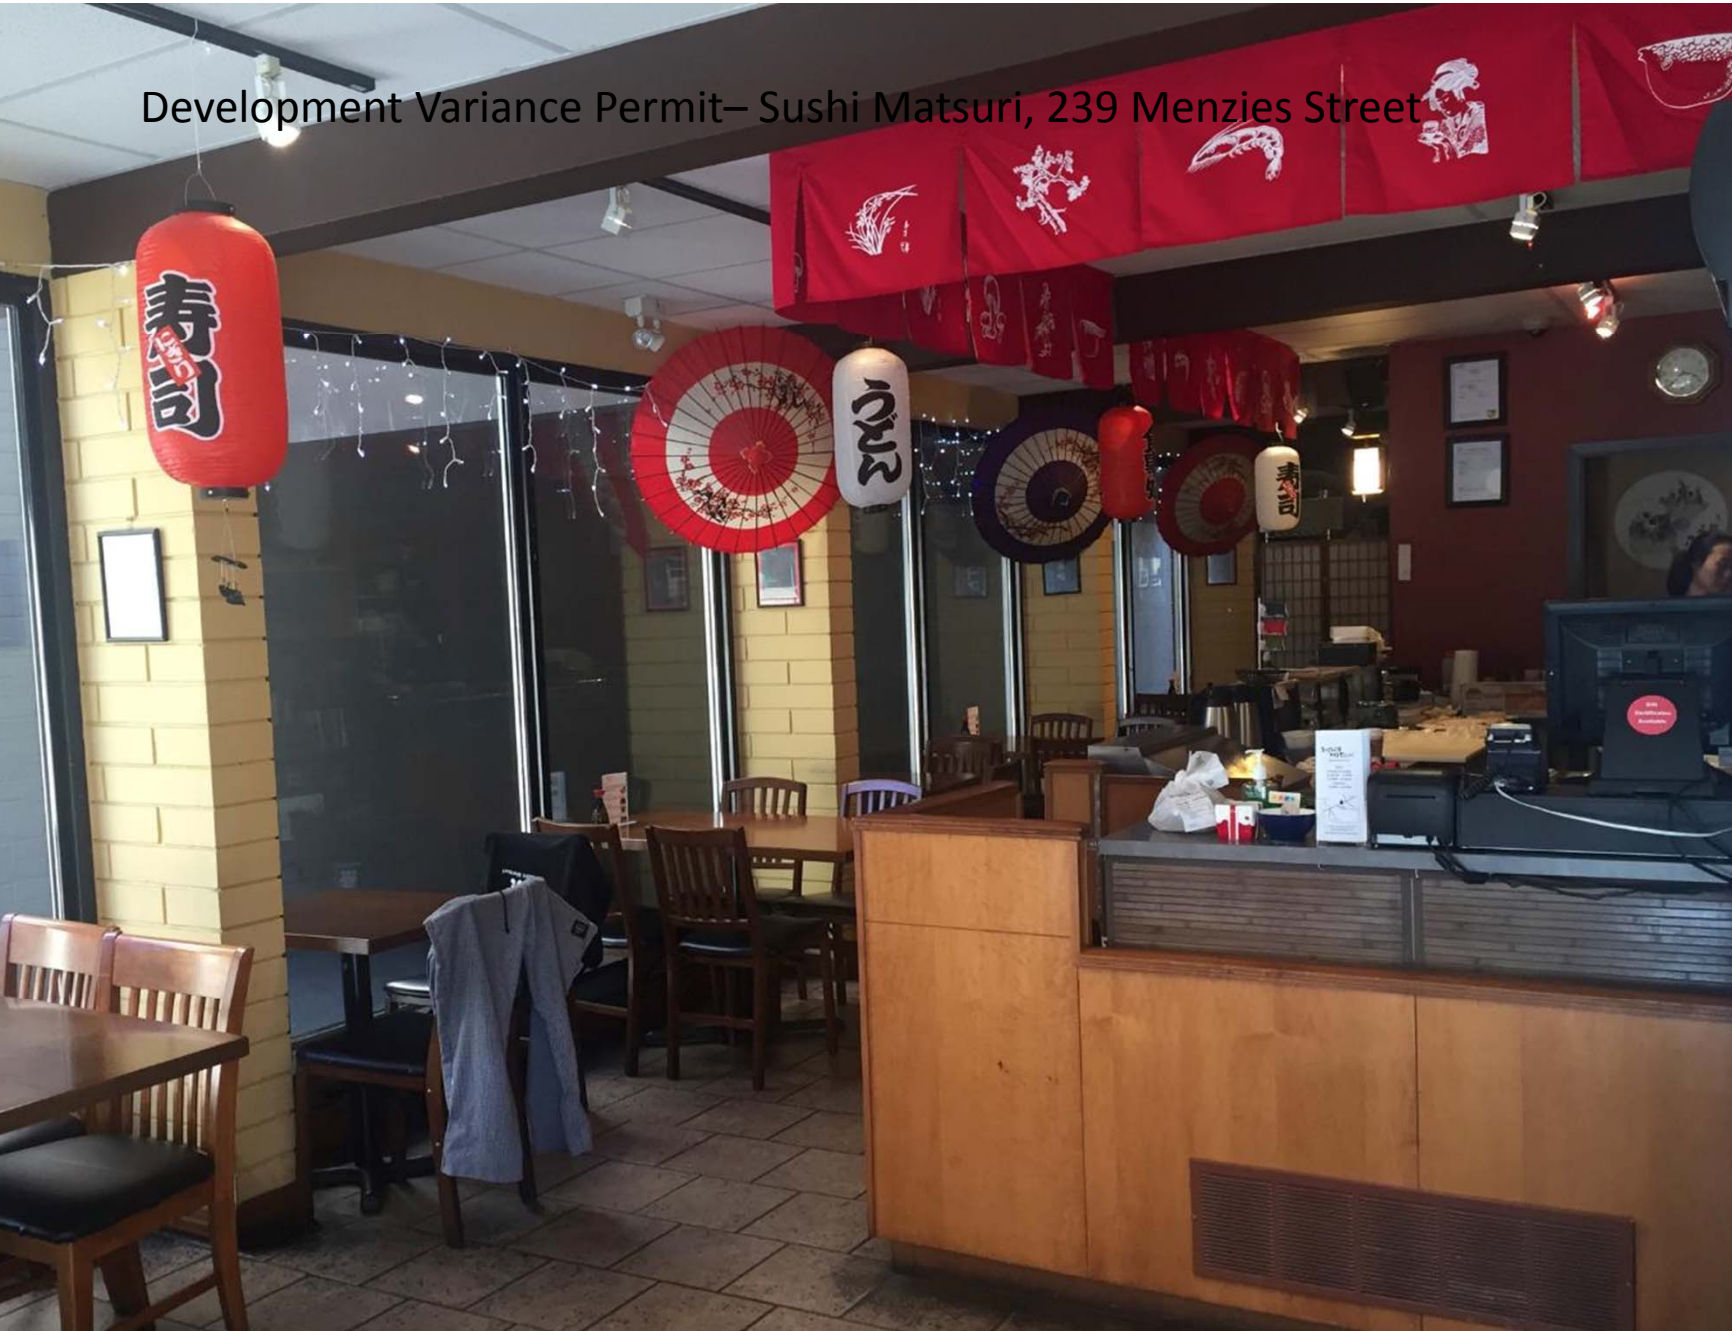

Development Variance Permit– Sushi Matsuri, 239 Menzies Street



Development Variance Permit– Sushi Matsuri, 239 Menzies Street



Development Variance Permit– Sushi Matsuri, 239 Menzies Street



Development Variance Permit– Sushi Matsuri, 239 Menzies Street



Development Variance Permit– Sushi Matsuri, 239 Menzies Street



Development Variance Permit– Sushi Matsuri, 239 Menzies Street

