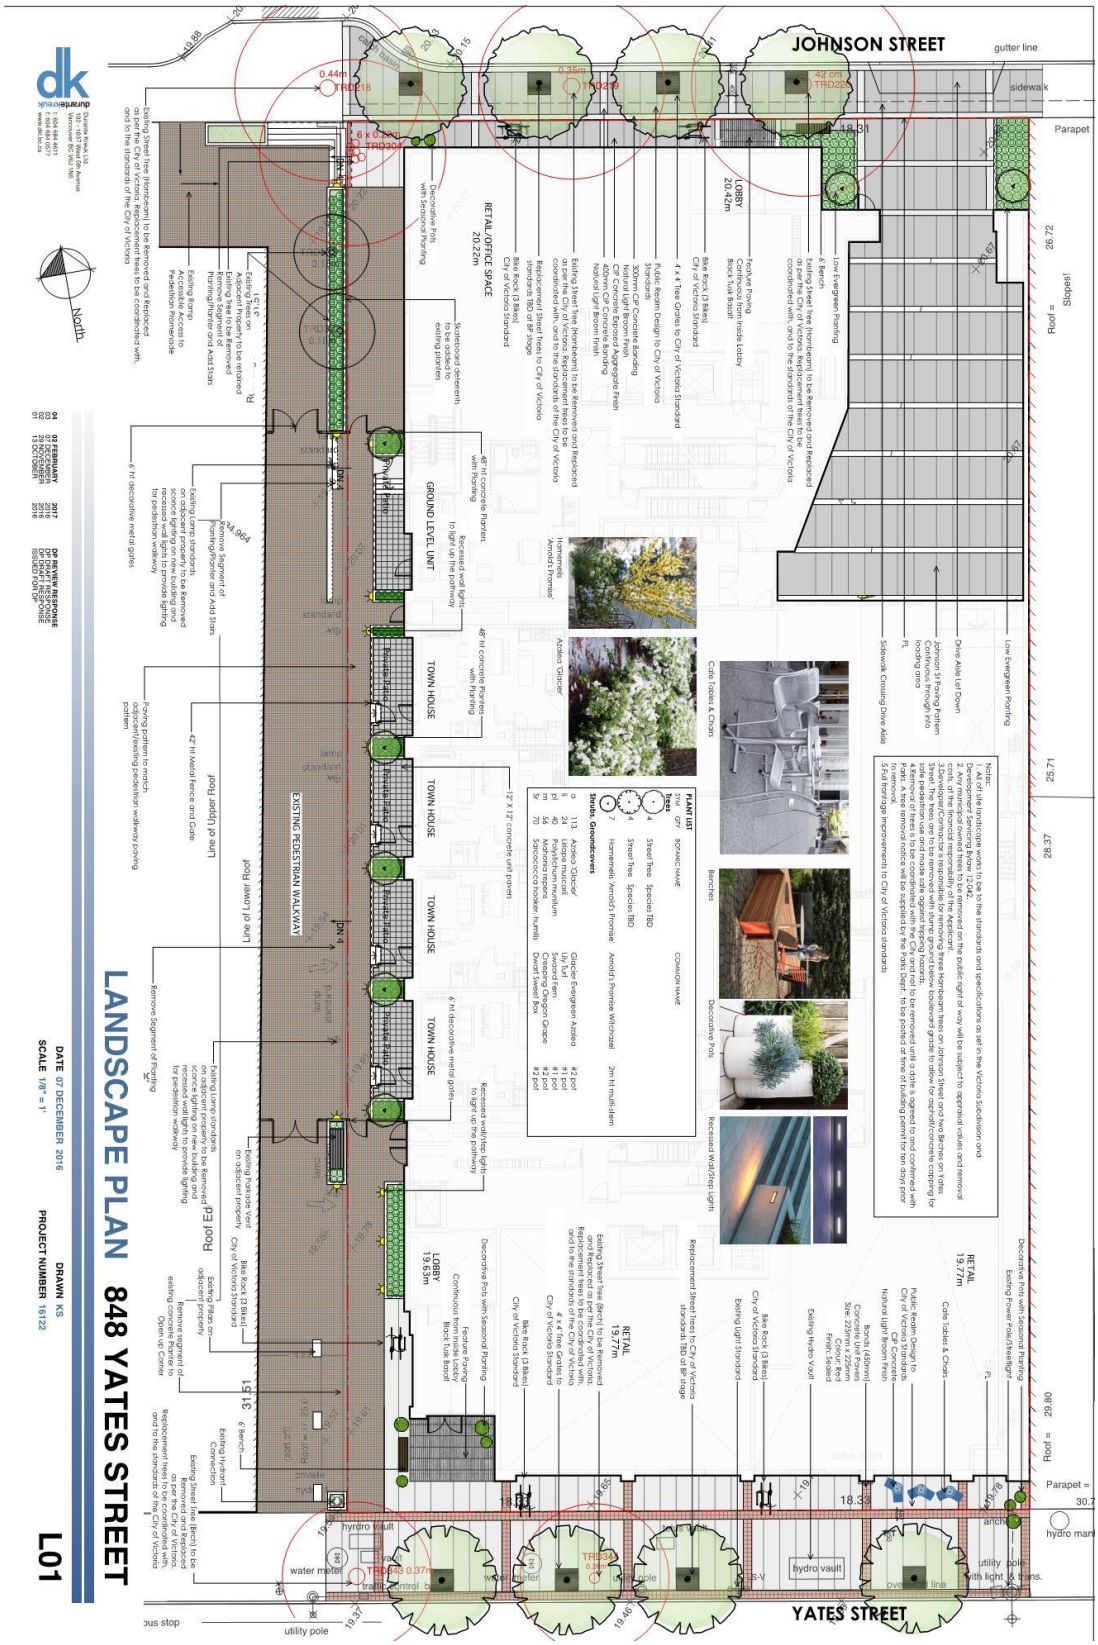Approved Landscape Plan- 848 Yates Street